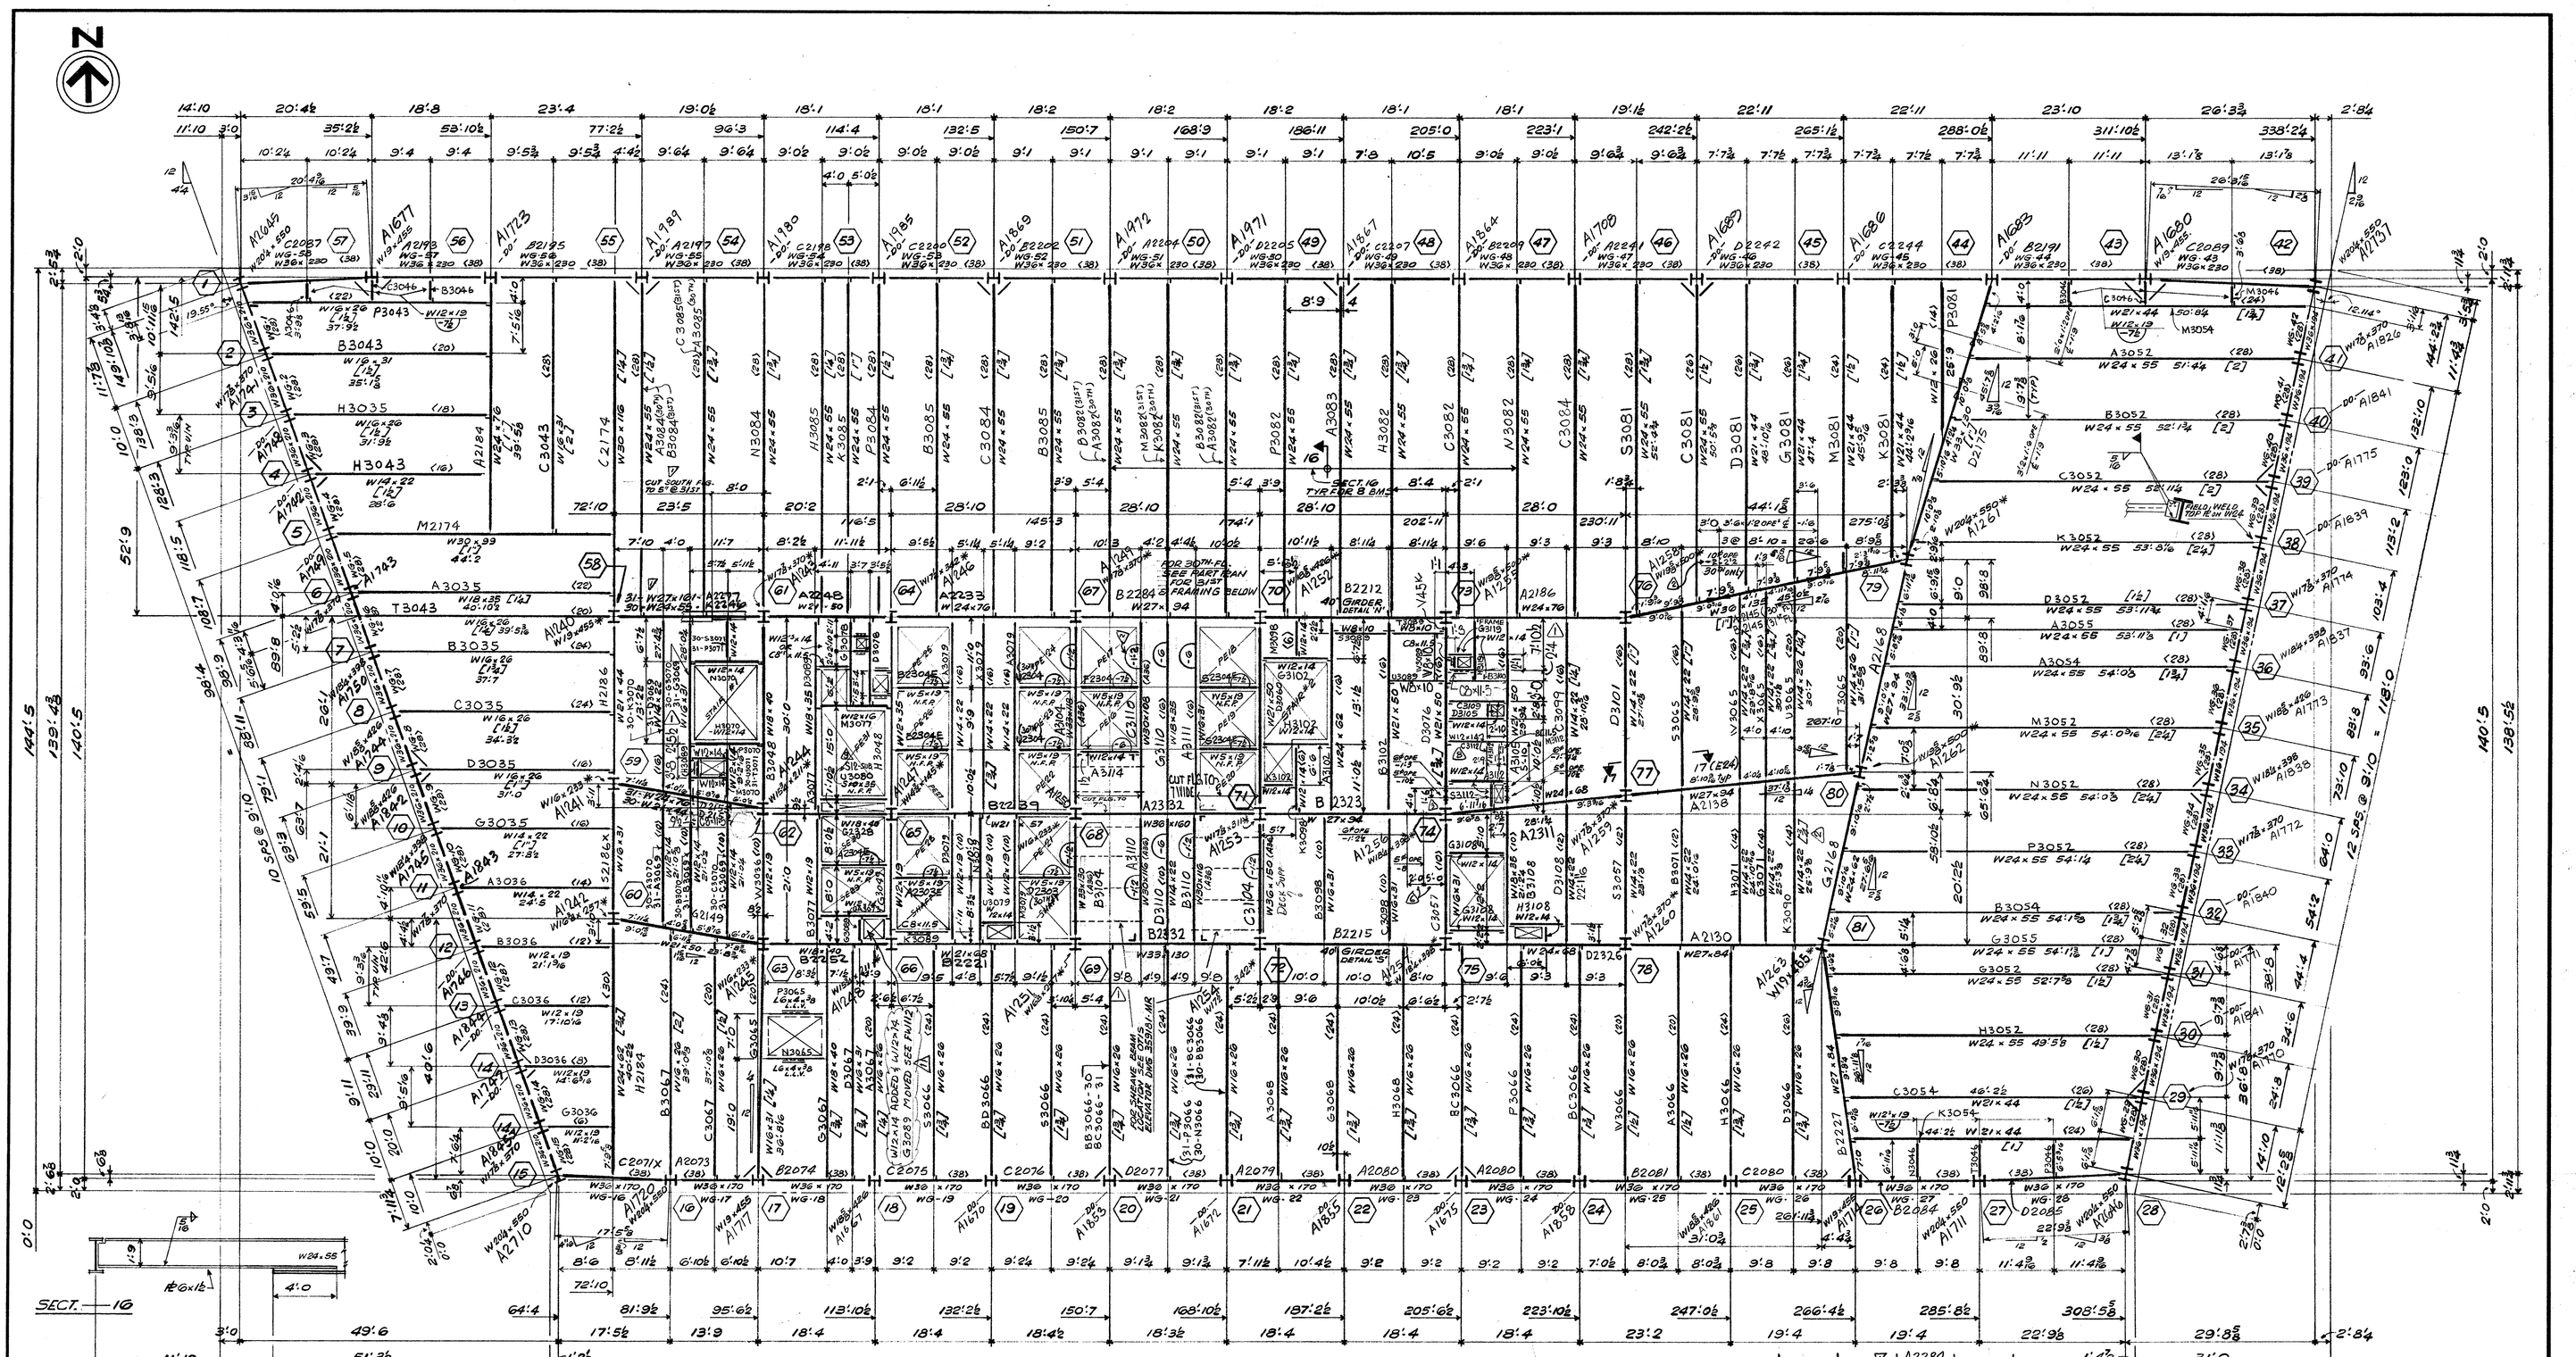


FIN. CONC. SLAB 30TH. FLOOR EL. 688'-3

FIN. CONC. SLAB 31ST. FLOOR EL. 701'-0

TOP OF STEEL 5½" BELOW FIN. CONC. SLAB U.N.

ALL BEAMS SHALL BE ASTM A-572 GRADE 50 EXCEPT:-
WIND GIRDERS: INDICATED "WG" ON PLAN.
ALL BEAMS W5x19 (-7½) & SPANDREL BRACE BEAMS W12x19 (-7½)
WHICH SHALL BE ASTM A-36

ALL COLS ARE A36 EXCEPT COLS WITH * WHICH ARE A572 GR.50
REINF. PL'S FOR COLS WITH * UP TO 2" THK.— A572 GR.50
OVER 2" THK.— A588
OVER 4" THK.— A572 GR.42
OVER 6" THK.— A588

BEAM OPENING & ELEVATIONS, ARE GIVEN WITH RESPECT TO TOP OF STEEL.

<.....> INDICATES ¾" x 5 SHEAR STUDS, FIELD APPLIED
[---] INDICATES CAMBER

FOR GENERAL NOTES — SEE E120
COL. SCHEDULES — E113 ; 113A
FOR SPANDREL TRUSS CONNECTIONS TO PERIMETER COLS. & WIND GIRDERS, SEE CW-2

10 FOR ADDITIONAL STUDS SEE CUST. DWG. 58 REV. 1

REVISED	
DATE — BY	OPEN HOLES
DATE — BY	PAINT
DATE — BY	ERECTED BY
DATE — BY	FIELD PAINT
DATE — BY	INSPECTION

30TH & 31ST FLOOR FRAMING PLAN (16TH MEM.)
7 WORLD TRADE CENTER.
TISHMAN CONSTRUCTION. — CUSTOMER
EMERY ROTH & SONS P.C. — ARCHITECT
IRWIN G. CANTOR P.C. — ENGINEER

NO	DATE	BY	REVISION.
1	JAN. 23/86	SF	X60 NOTE ADDED, FW112 & COL. G6
10	Nov. 12/85	BF	NOTE FOR ADD. STUDS (X54)
9	OCT. 15/85	NSS	STUCK SUB 312 X 35 FOR 310 X 35 NEAR COL. 65
8	AUG 26/85	BF	X44 - BMS ADDED NEAR 74
7	AUG 23/85	BF	X43. TROLLEY BMS LOCATED
6	AUG 20/85	BF	X44 - HLS RE-LOCATED NEAR 74 DIMS. REVD AT EL 682'-11 NEAR 71
5	AUG 14/85	J.B	NOTE REV. FOR HANGER CONNECTION
4	JULY 15/85	NSS	ELEV. REV. FOR W5X19 @ COL. 68
3	JULY 4/85	BF	HLS. LOCATED NEAR COL. 74
2	JUNE 7/85	BF	(X28) REVD AS NOTED
			DERRICK SUPPORT BMS @ 31ST & ....
1	MAY 7	JIM	TO SUIT CUST DWG. 511

FRANKEL STEEL LIMITED
220 ATTWELL DRIVE UNIT 1 REXDALE, ONTARIO M9W 5B2

SQUAD F.R.
MADE BY GP DATE — CHKD. BY JIM DATE MAY
CONT. No. 84-15 SHEET E30/31