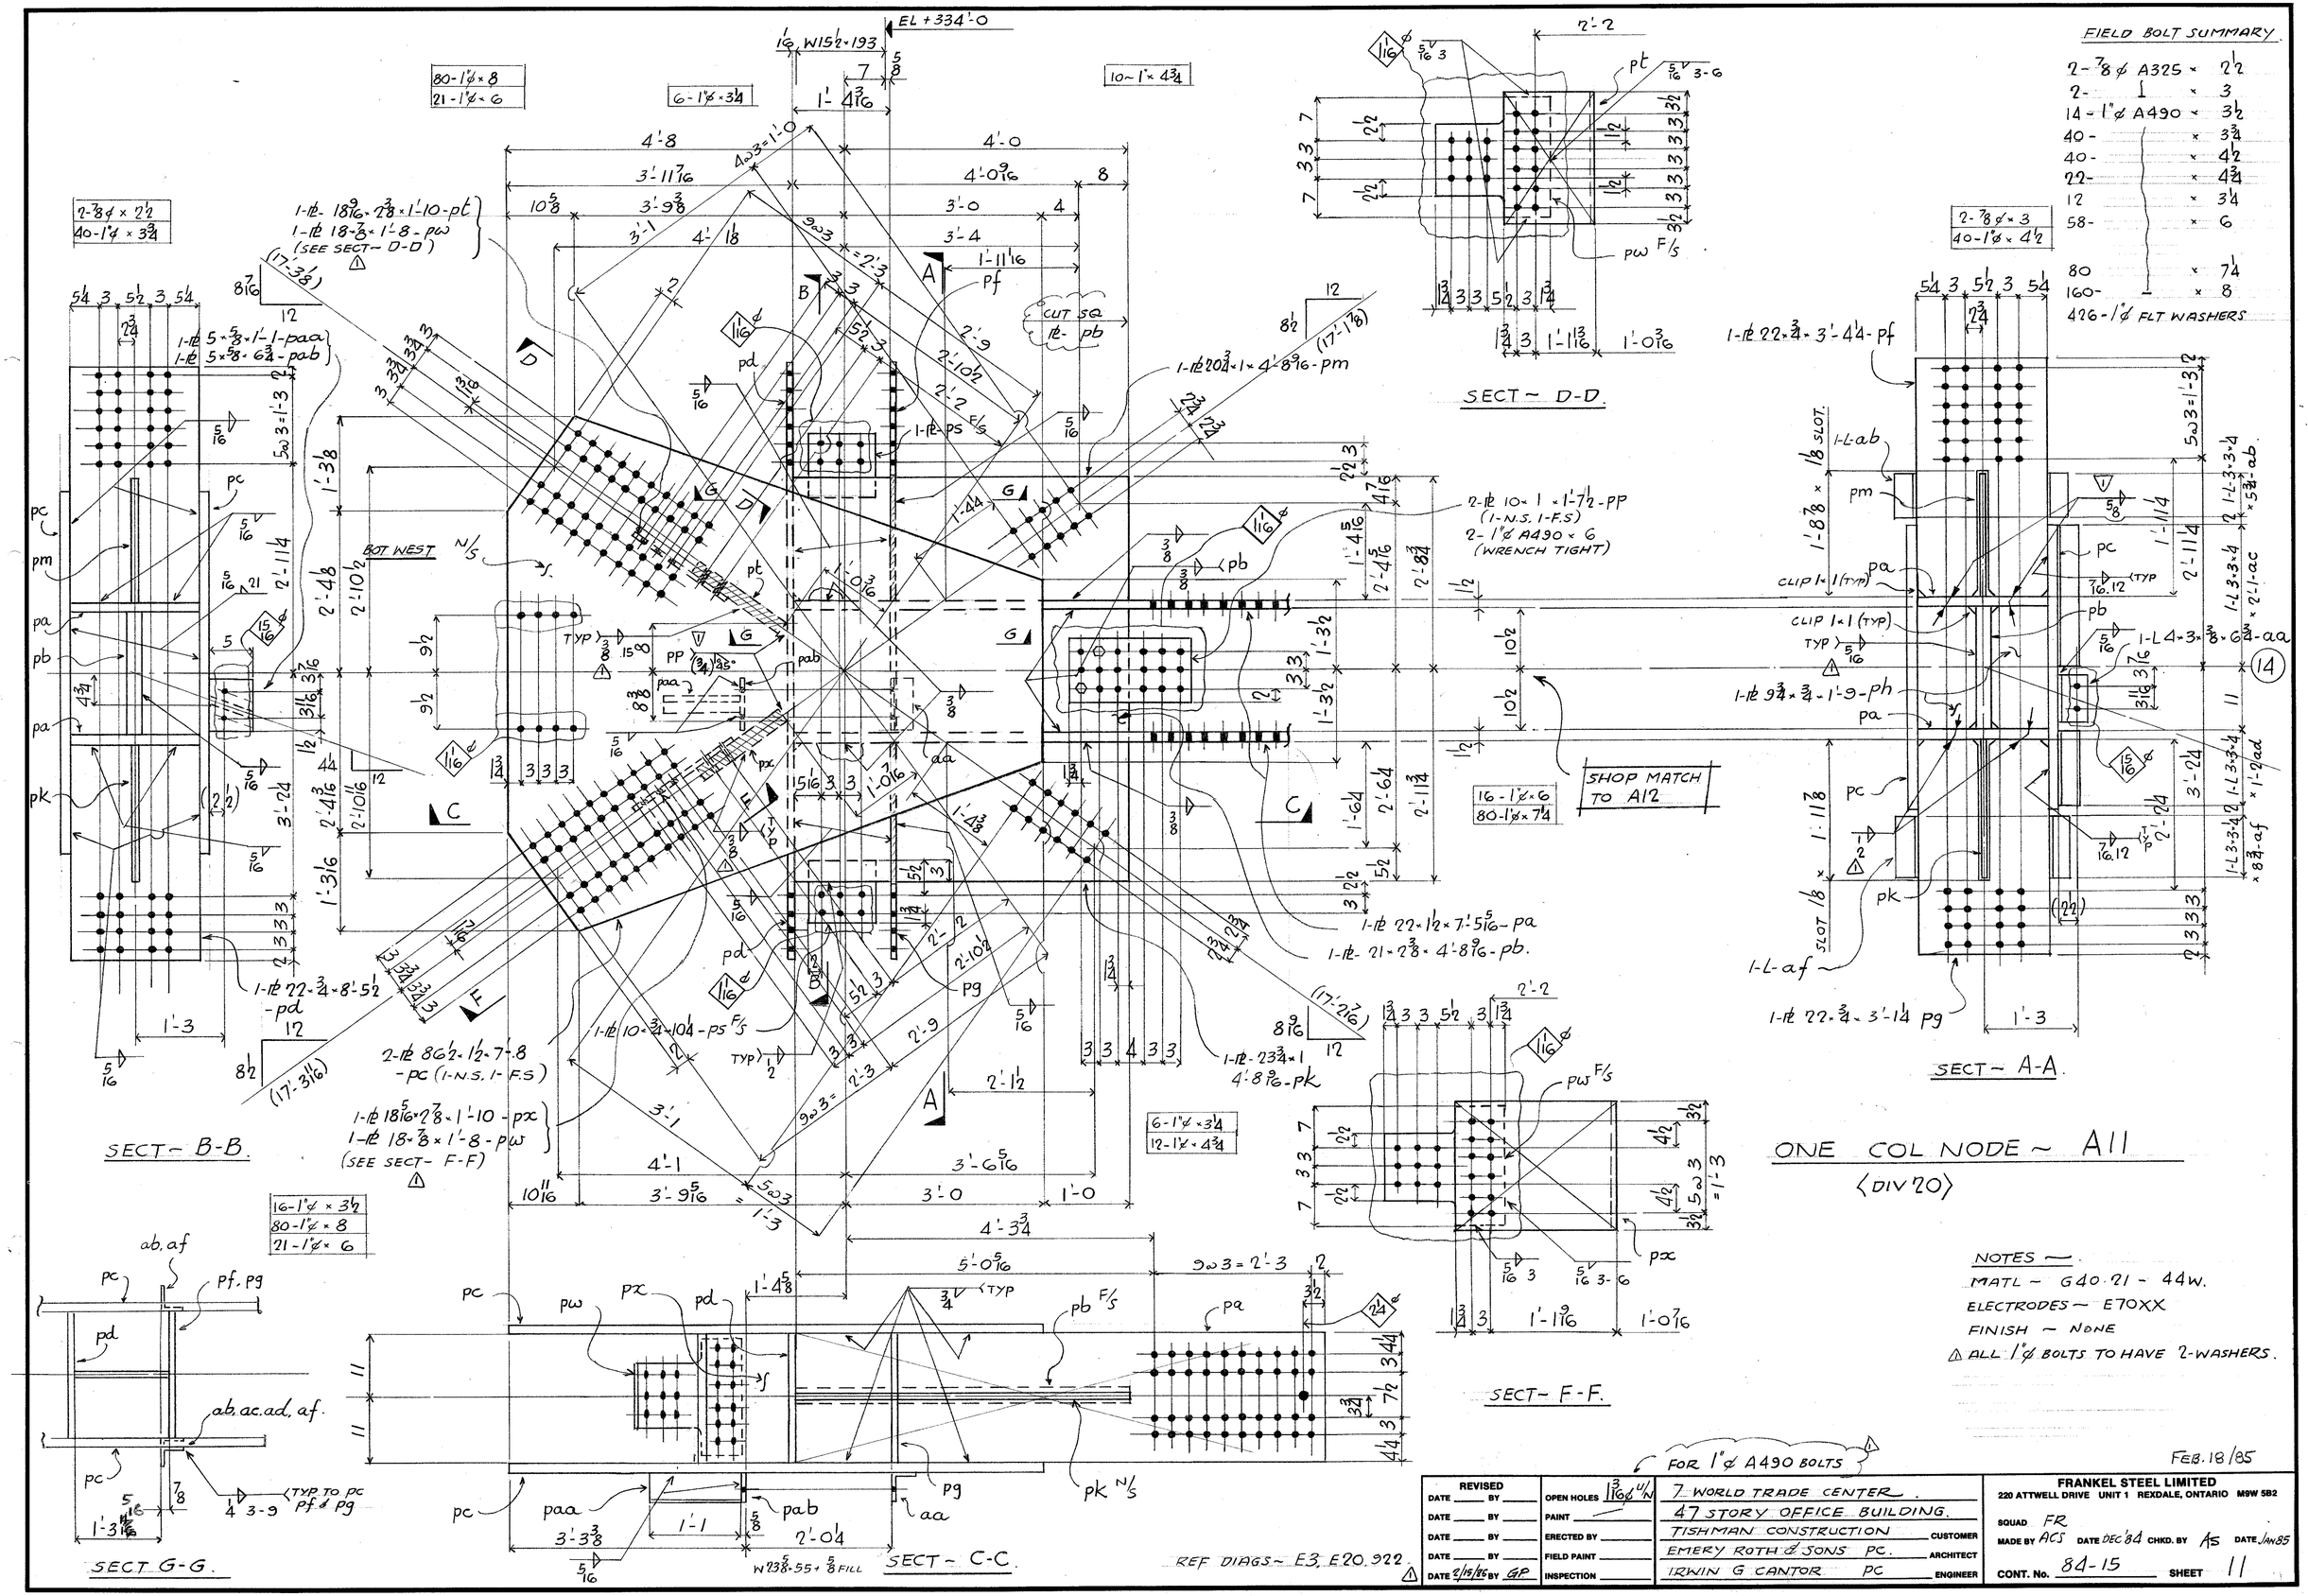


REVISED			
DATE	BY	OPEN HOLES	13/16ø U/N
DATE	BY	PAINT	
DATE	BY	ERECTED BY	
DATE	BY	FIELD PAINT	
DATE 2/15/85	BY GP	INSPECTION	

7 WORLD TRADE CENTER — CUSTOMER
47 STORY OFFICE BUILDING.
TISHMAN CONSTRUCTION
EMERY ROTH & SONS PC. — ARCHITECT
IRWIN G CANTOR PC — ENGINEER

FRANKEL STEEL LIMITED
220 ATTWELL DRIVE UNIT 1 REXDALE, ONTARIO M9W 5B2

SQUAD FR
MADE BY ACS DATE DEC'84 CHKD. BY AS DATE JAN85
CONT. No. 84-15 SHEET 11

FEB. 18/85