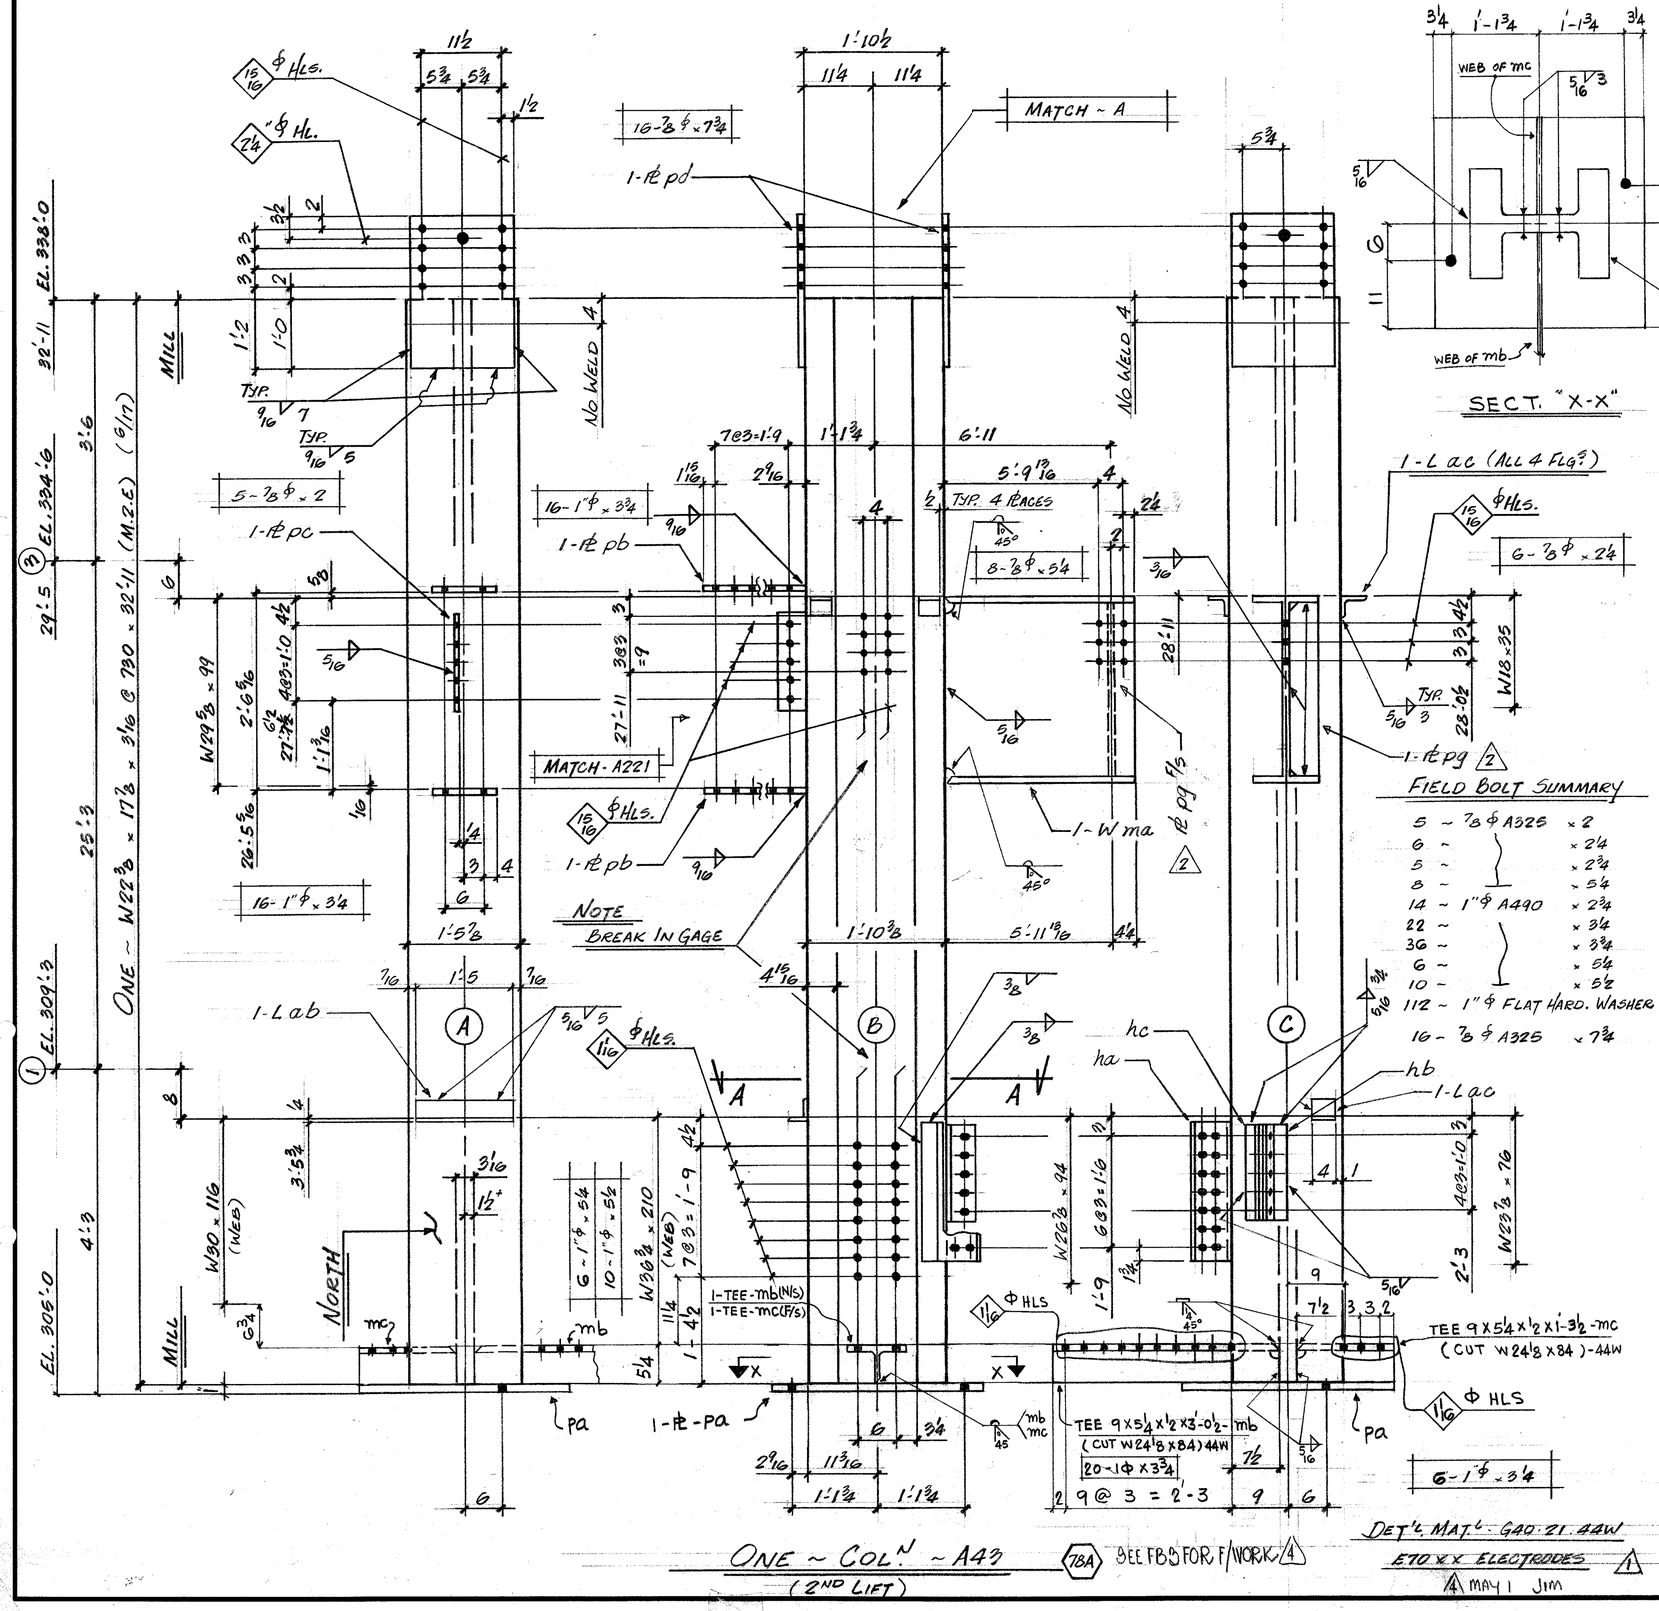


BILL OF MATERIAL

LINE	COOSDE	COMMX SHIP DIVN.	PIECE MARKS MAIN MAT'L.	PIECE MARKS DETAIL MAT'L.	NO. OF PIECES	MATERIAL DESCRIPTION PL	WIDTH Inch	WIDTH 16th	X PLATE ONLY	THK. In.	THK. 16th	GRADE CODE	DSOR	FINISHED LENGTH Feet	FINISHED LENGTH In.	FINISHED LENGTH 16th	PAGE	LINE	REMARKS
01				F001															
02																			
03				HA	1PI	1	10	B		1	0	44W		1	9	08			BENT.
04				HB	1PI		8	04		0	6	44W		1	3	0			BENT.
05				HC	1PI		6	0		0	6	44W		1	3	0			BENT.
06																			
07				MA	1	W 30 x 99						A572 GR.50		6	40	1	3622		PREP. I-E MIE
08				MB	1	W 24 x 84						44W	2	3	0	8			CUT. 1 TEE PREP.
09				MC	1	L						L	2	1	3	8			L
10				PA	1PI	34	0	X		1	0	44W		2	10	0			
11				PB	2PI	14	0			1	2	44W		2	1	08			
12				PC	1PI	4	0			0	8	44W		1	3	0			
13				PD	2PI	14	0	B		1	0	44W		2	1	0			
14																			
15				AB	1	L 3 x 3 x 3/8						44W			1	5			
16				AC	5	L 3 x 3 x 3/8						44W			4	0			
17																			
18		2		PG	1PI	5	0				0	8	44W		2	4	04		
19					1	.	1	C	3/16						5	4			
20					1	.	1	F	5/16						26	0			
21					1	.	1	F	3/8						8	3			
22					1	.	1	F	9/16						7	4			
23					1	.	6	G	11/16						1	9			
24					1	.	6	G	1/2						5	10	0		
25	0011	A43			1	W 14 x 730						A572 GR.50		32	0	6	17	M2E	COL4
26			TOTAL		27							TOTAL		104					
01																			
02					1									2					
03																			
04																			
26			TOTAL									TOTAL							

REV.				
1	DATE JAN. 14 '85	BY MH	SPEC. A572 GR.50 4/N	
2	DATE FEB. 13 '85	BY MH	HOLES 1 3/16 ϕ 4/N	
3	DATE MAR. 11 '85	BY H.S.S	FINISH	

FRANKEL STEEL LIMITED
220 ATTWELL DRIVE, UNIT 1, REXDALE, ONTARIO M9W 5B2

MADE	DATE	SQUAD	PROJECT:	CONTRACT	DWG.No.
27 MH	DEC '84	F.R.	7 WORLD TRADE CENTRE	84-15	43
CHK'D. 28 ME	DATE JAN '85		DETAIL: COLUMN 78A 2ND LIFT		

Mar 12/85