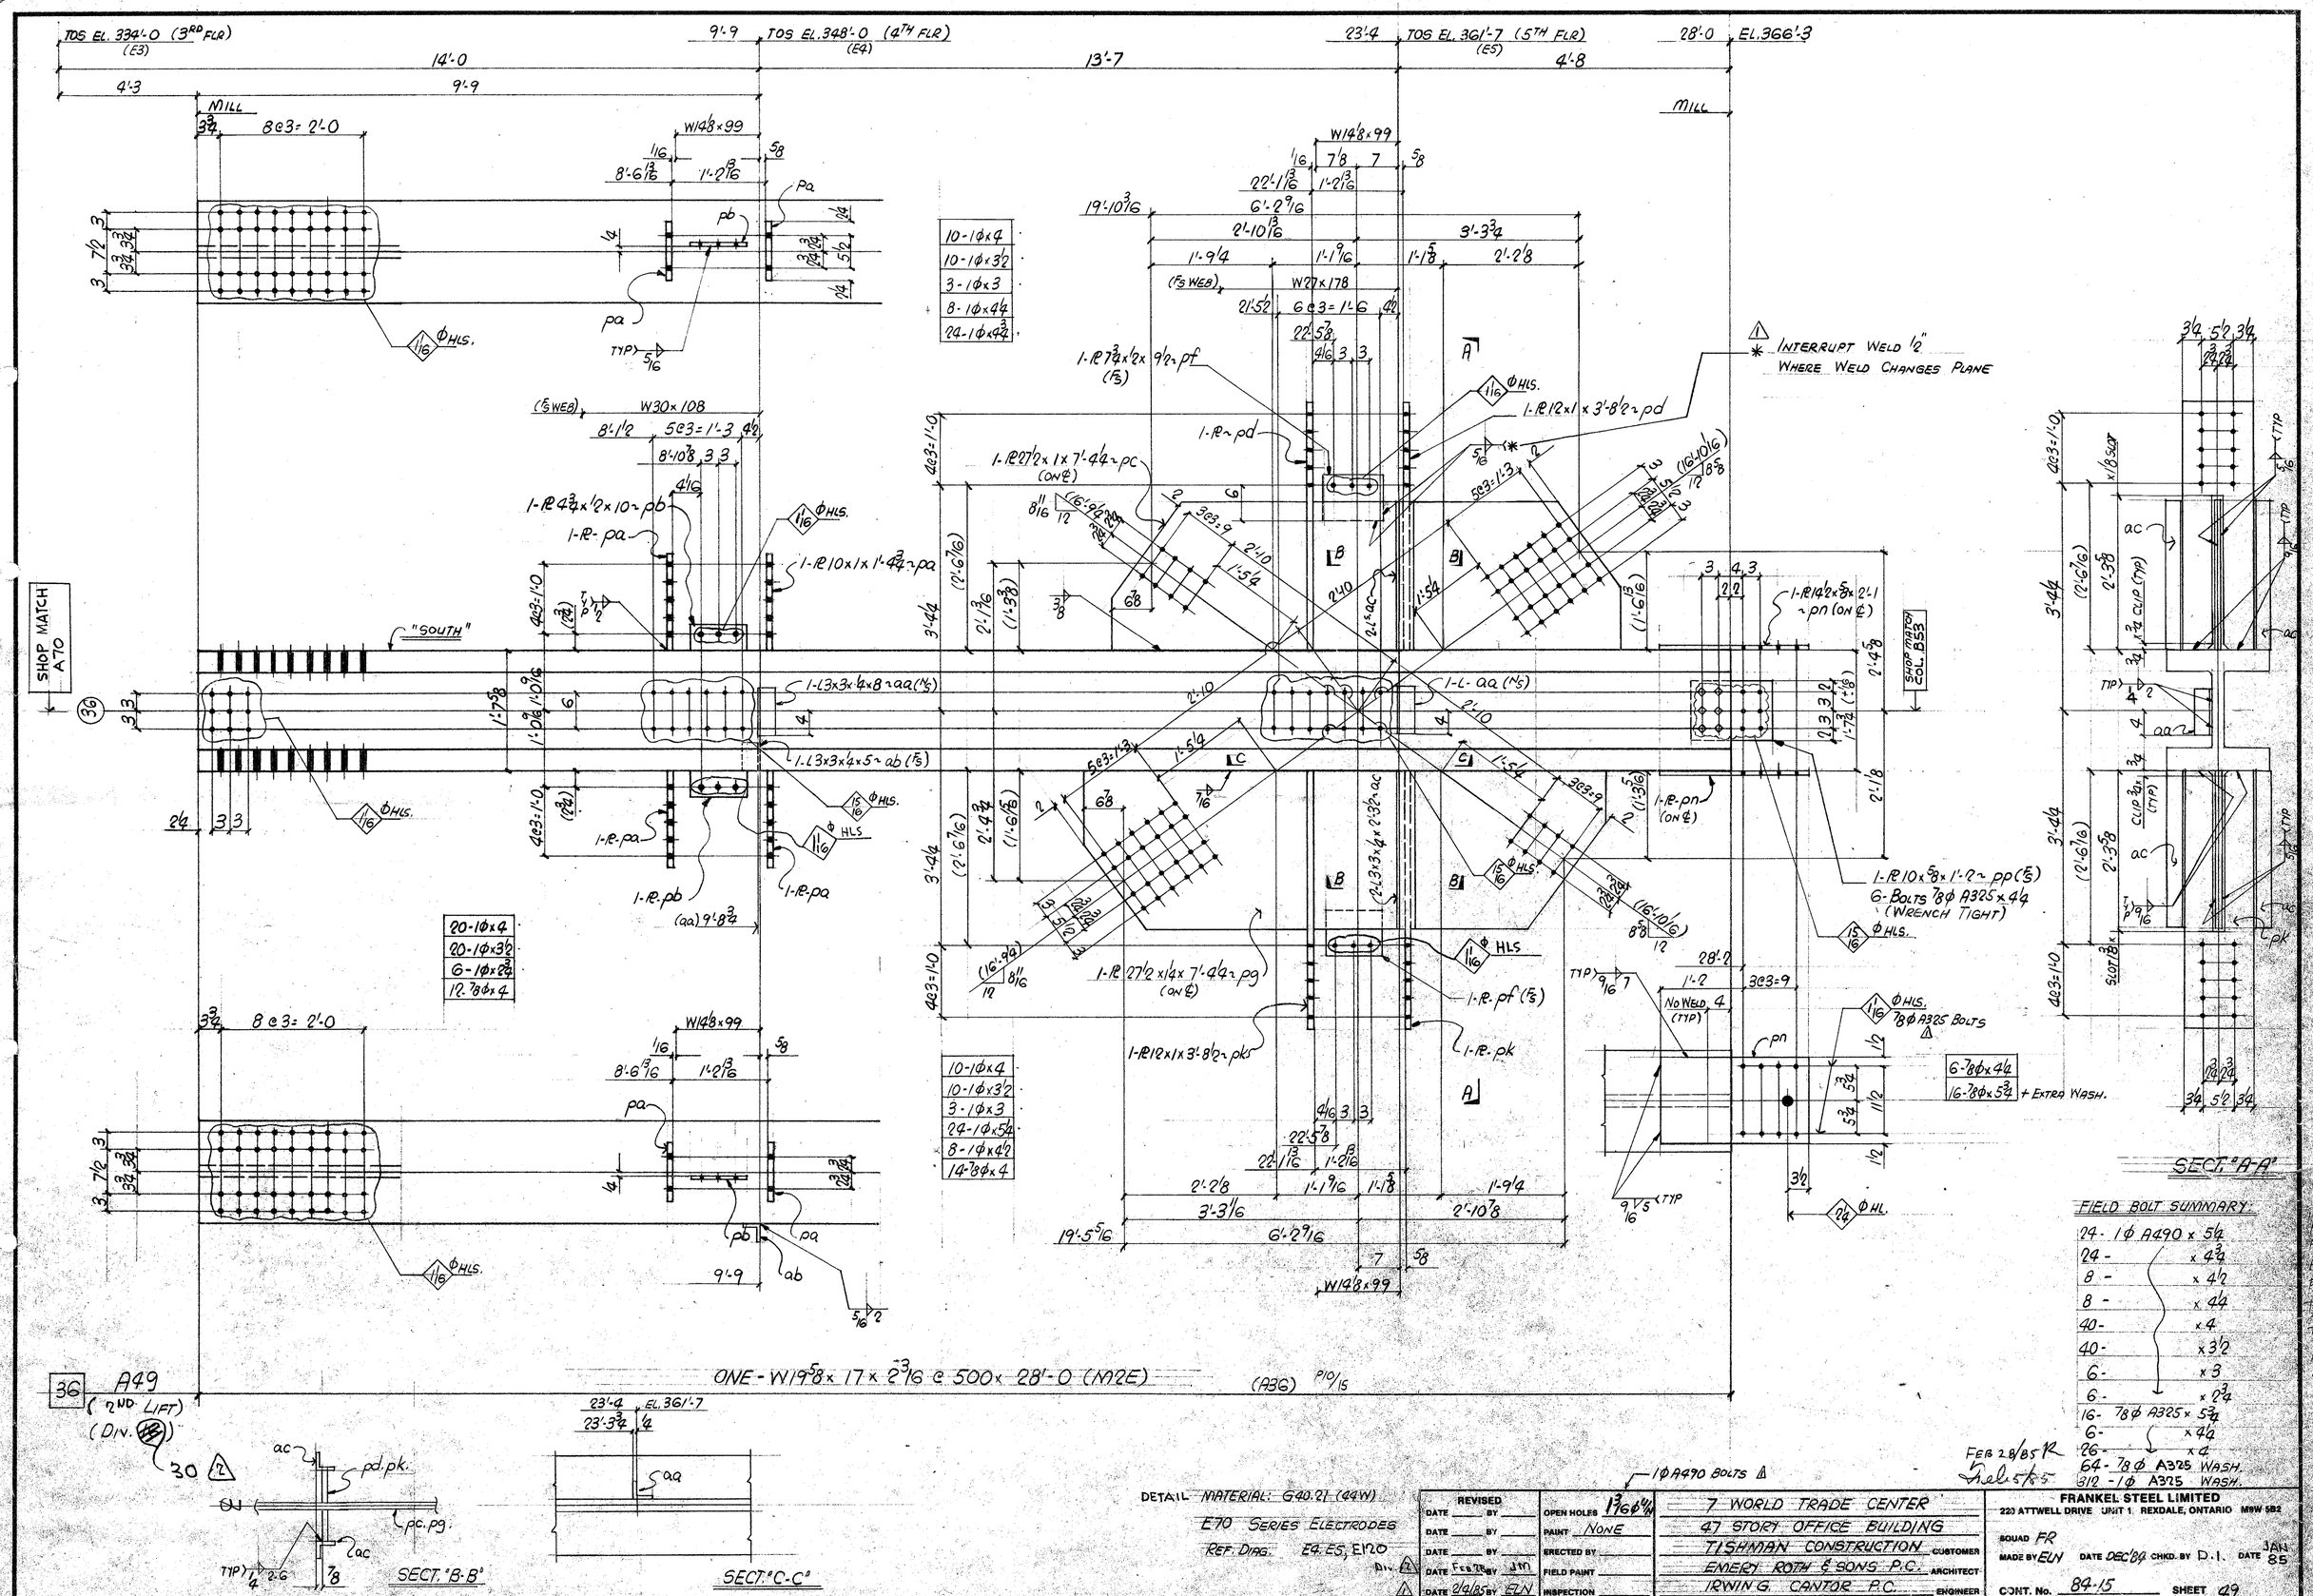

FIELD BOLT SUMMARY:

24 - 1φ A490	x 5¼
24 -	x 4¾
8 -	x 4½
8 -	x 4¼
40 -	x 4
40 -	x 3½
6 -	x 3
6 -	x 2¾
16 - ⅞φ A325	x 5¾
6 -	x 4¼
26 -	x 4
64 - ⅞φ A325	WASH.
312 - 1φ A325	WASH.

FEB 28/85 R
Feb 5/85

DETAIL MATERIAL: G40.21 (44W)
E70 SERIES ELECTRODES
REF. DIAG. E4, E5, E120

REVISED		
DATE	BY	
DATE	BY	
DATE	BY	
DATE Feb 28	BY JM	
DATE 2/4/85	BY ELN	

OPEN HOLES 1 3/16φ 4/4
PAINT NONE
ERECTED BY
FIELD PAINT
INSPECTION

7 WORLD TRADE CENTER
47 STORY OFFICE BUILDING
TISHMAN CONSTRUCTION CUSTOMER
EMERY ROTH & SONS P.C. ARCHITECT
IRWING CANTOR P.C. ENGINEER

FRANKEL STEEL LIMITED
220 ATTWELL DRIVE UNIT 1 REXDALE, ONTARIO M9W 5B2
SQUAD FR
MADE BY ELN DATE DEC'84 CHKD. BY D.I. DATE JAN 85
CONT. No. 84-15 SHEET 49

NEBRIJA '85