
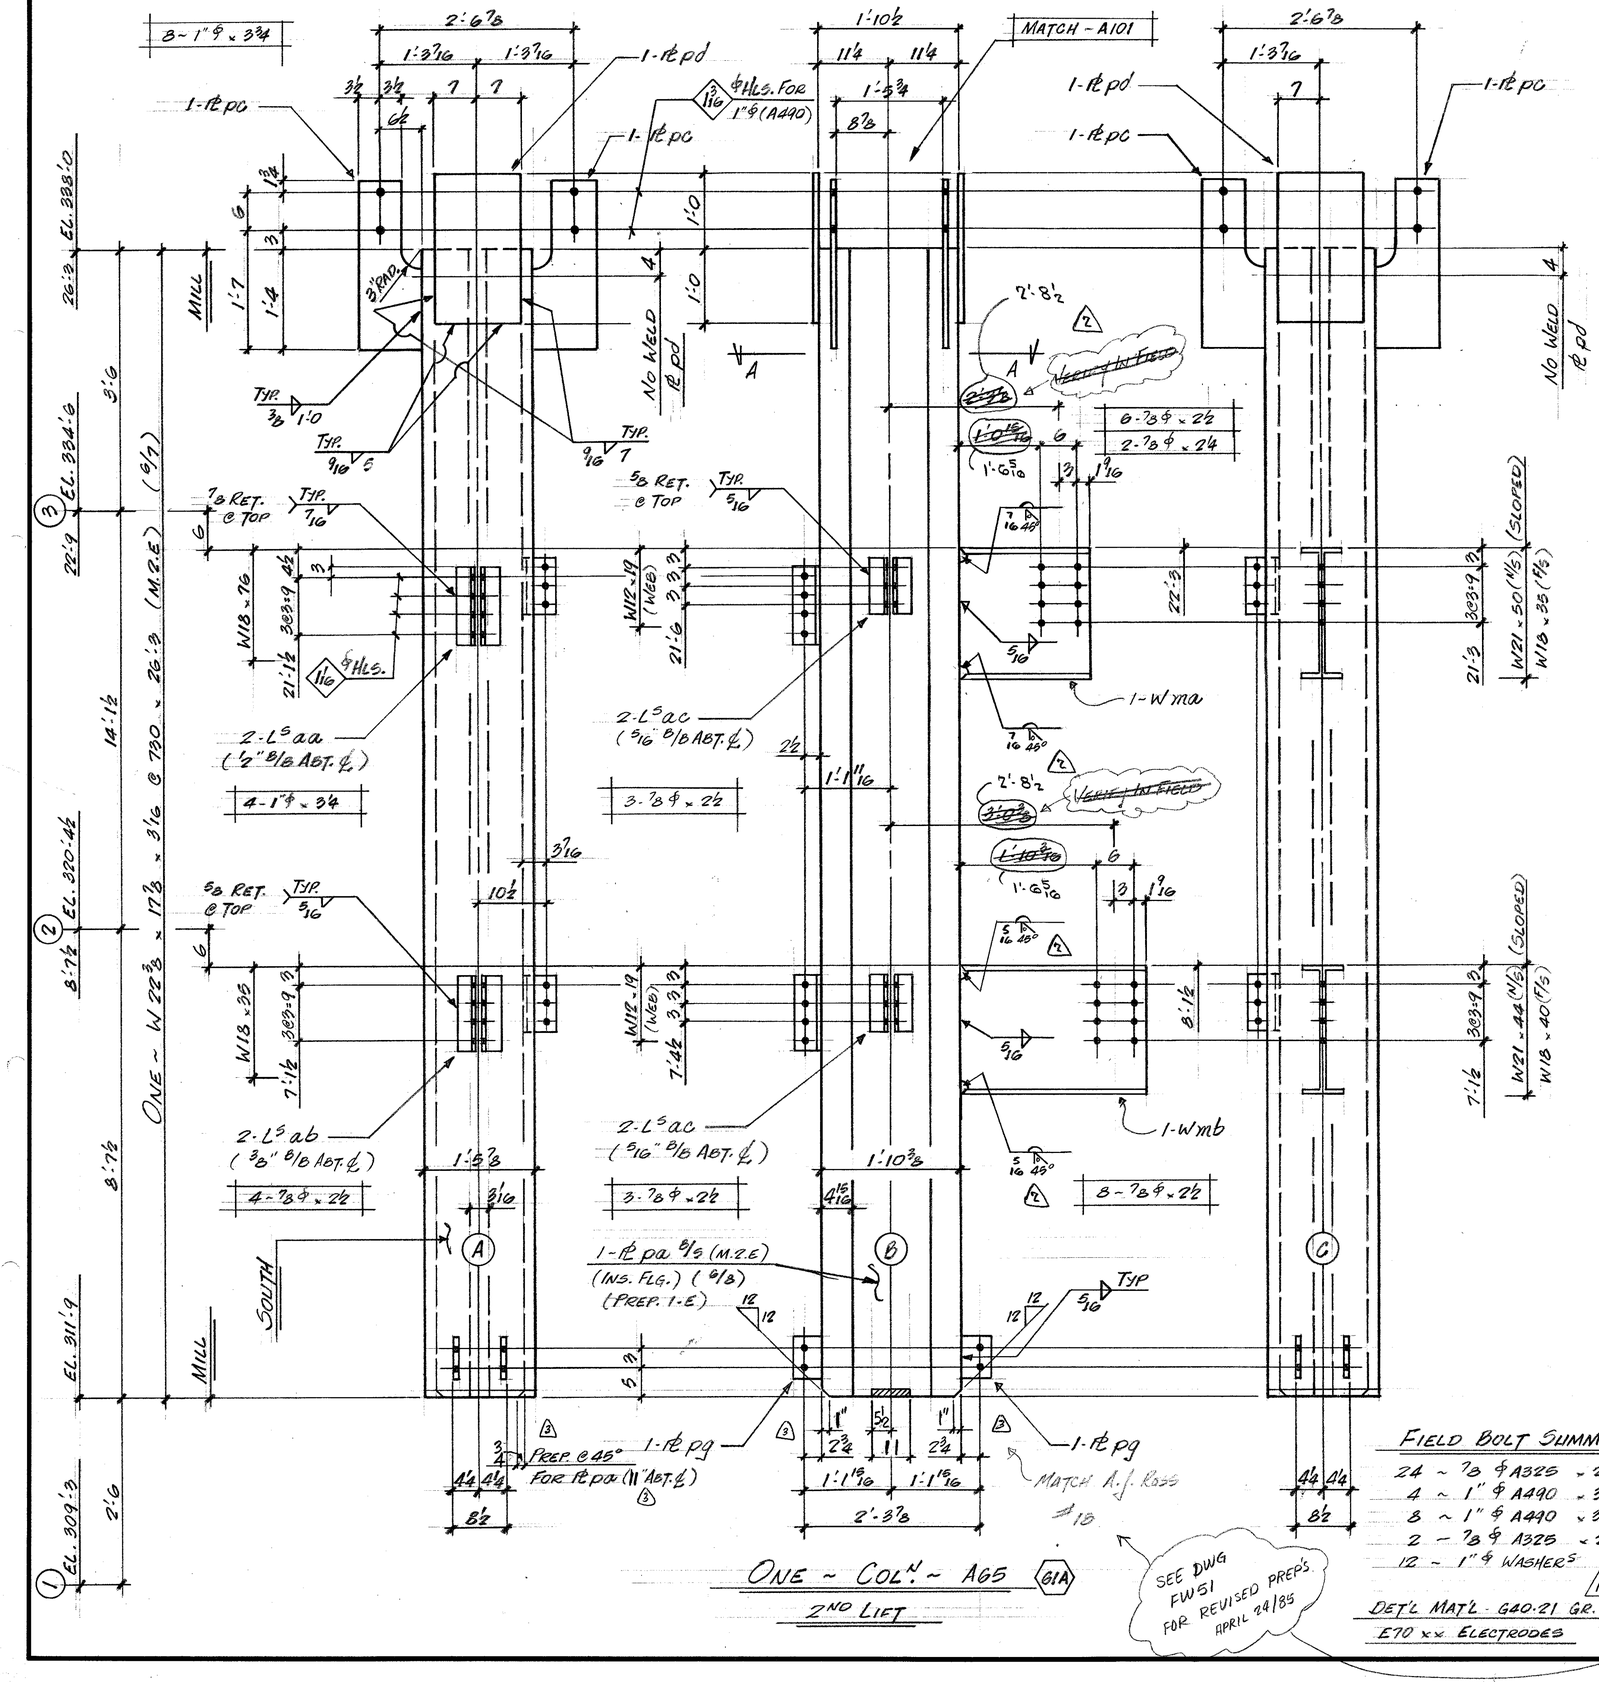


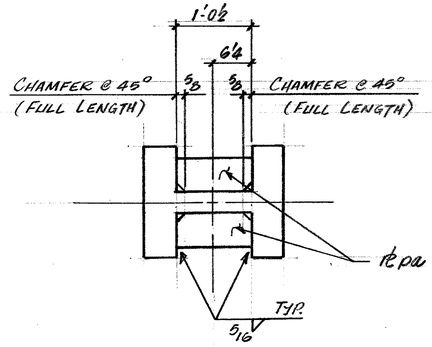

SECT'N 'A-A'

FIELD BOLT SUMMARY

24 ~ ⅞ ϕ A325 x 2½
4 ~ 1" ϕ A490 x 3¼
8 ~ 1" ϕ A490 x 3¾
2 ~ ⅞ ϕ A325 x 2¼
12 ~ 1" ϕ WASHERS

DET'L MAT'L - G40.21 GR. 44W
E70 xx ELECTRODES

BILL OF MATERIAL

LINE	COST	COMMX SHIP DIVN.	PIECE MARKS MAIN MAT'L.	PIECE MARKS DETAIL MAT'L.	NO. OF PIECES	MATERIAL DESCRIPTION PL	WIDTH Inch	WIDTH 16th	X PLATE ONLY	THK. In.	THK. 16th	GRADE CODE	DOOR	FINISHED LENGTH Feet	FINISHED LENGTH In.	FINISHED LENGTH 16th	PAGE	LINE	REMARKS
01				F.001	1														
02																			
03			MA		1	W	21		x 50			A572-GR.50			7	10 8			PREP.1-E M.I.E.
04			MB		1	W	21		x 44			A572-GR.50			2	5 1 2			PREP.1-E M.I.E.
05																			
06																			
07			AA		2	L	4		x 3			08	44W		1	3 0			
08			AB		2	L	4		x 3			08			1	0 0			
09			AC		4	L	5		x 3			06				9 0			
10																			
11																			
12			PA		2	PL	1200		x		508	A572-GR.42		2	3 0	6	8	M2E PREP.1-E	
13			PC		4	PL	10	0	x	1	0	44W		2	2 1	2			
14			PD		2	PL	14	0	x	1	0			2	0 0				
15			PG		4	PL	408		x		08				6	0 8			
16																			
25			0002	A65		1	W	14	x 730			A572-GR.50		2	3 0	6	7	M2E	COL.
18																			
19									1F	5/16					1 2 1	0			
20									1F	3/8						8 0			
21									1F	9/16						9 0			
22									6G	7/16						1 1			
23									6G	9/16						1 5			
24									1F	7/16						2 8			
25																			
26			TOTAL		24							TOTAL			198		1 OF 1		

REV	DATE	BY	
1	FEB 4 '85	MH	SPEC. A572 GR. 50 H/N
2	FEB 14/85	JM	HOLES 15/16 ϕ H/L
3	APR. 15/85	BF	FINISH

FRANKEL STEEL LIMITED
220 ATTWELL DRIVE, UNIT 1, REXDALE, ONTARIO M9W 5B2

MADE	DATE	SQUAD	PROJECT:	CONTRACT	DWG.No.
27 MH	JAN '85	F.R.	7 WORLD TRADE CENTRE	84-15	G5
CHK'D. 28 MK	DATE		DETAIL: COLUMN G1A 2ND LIFT		