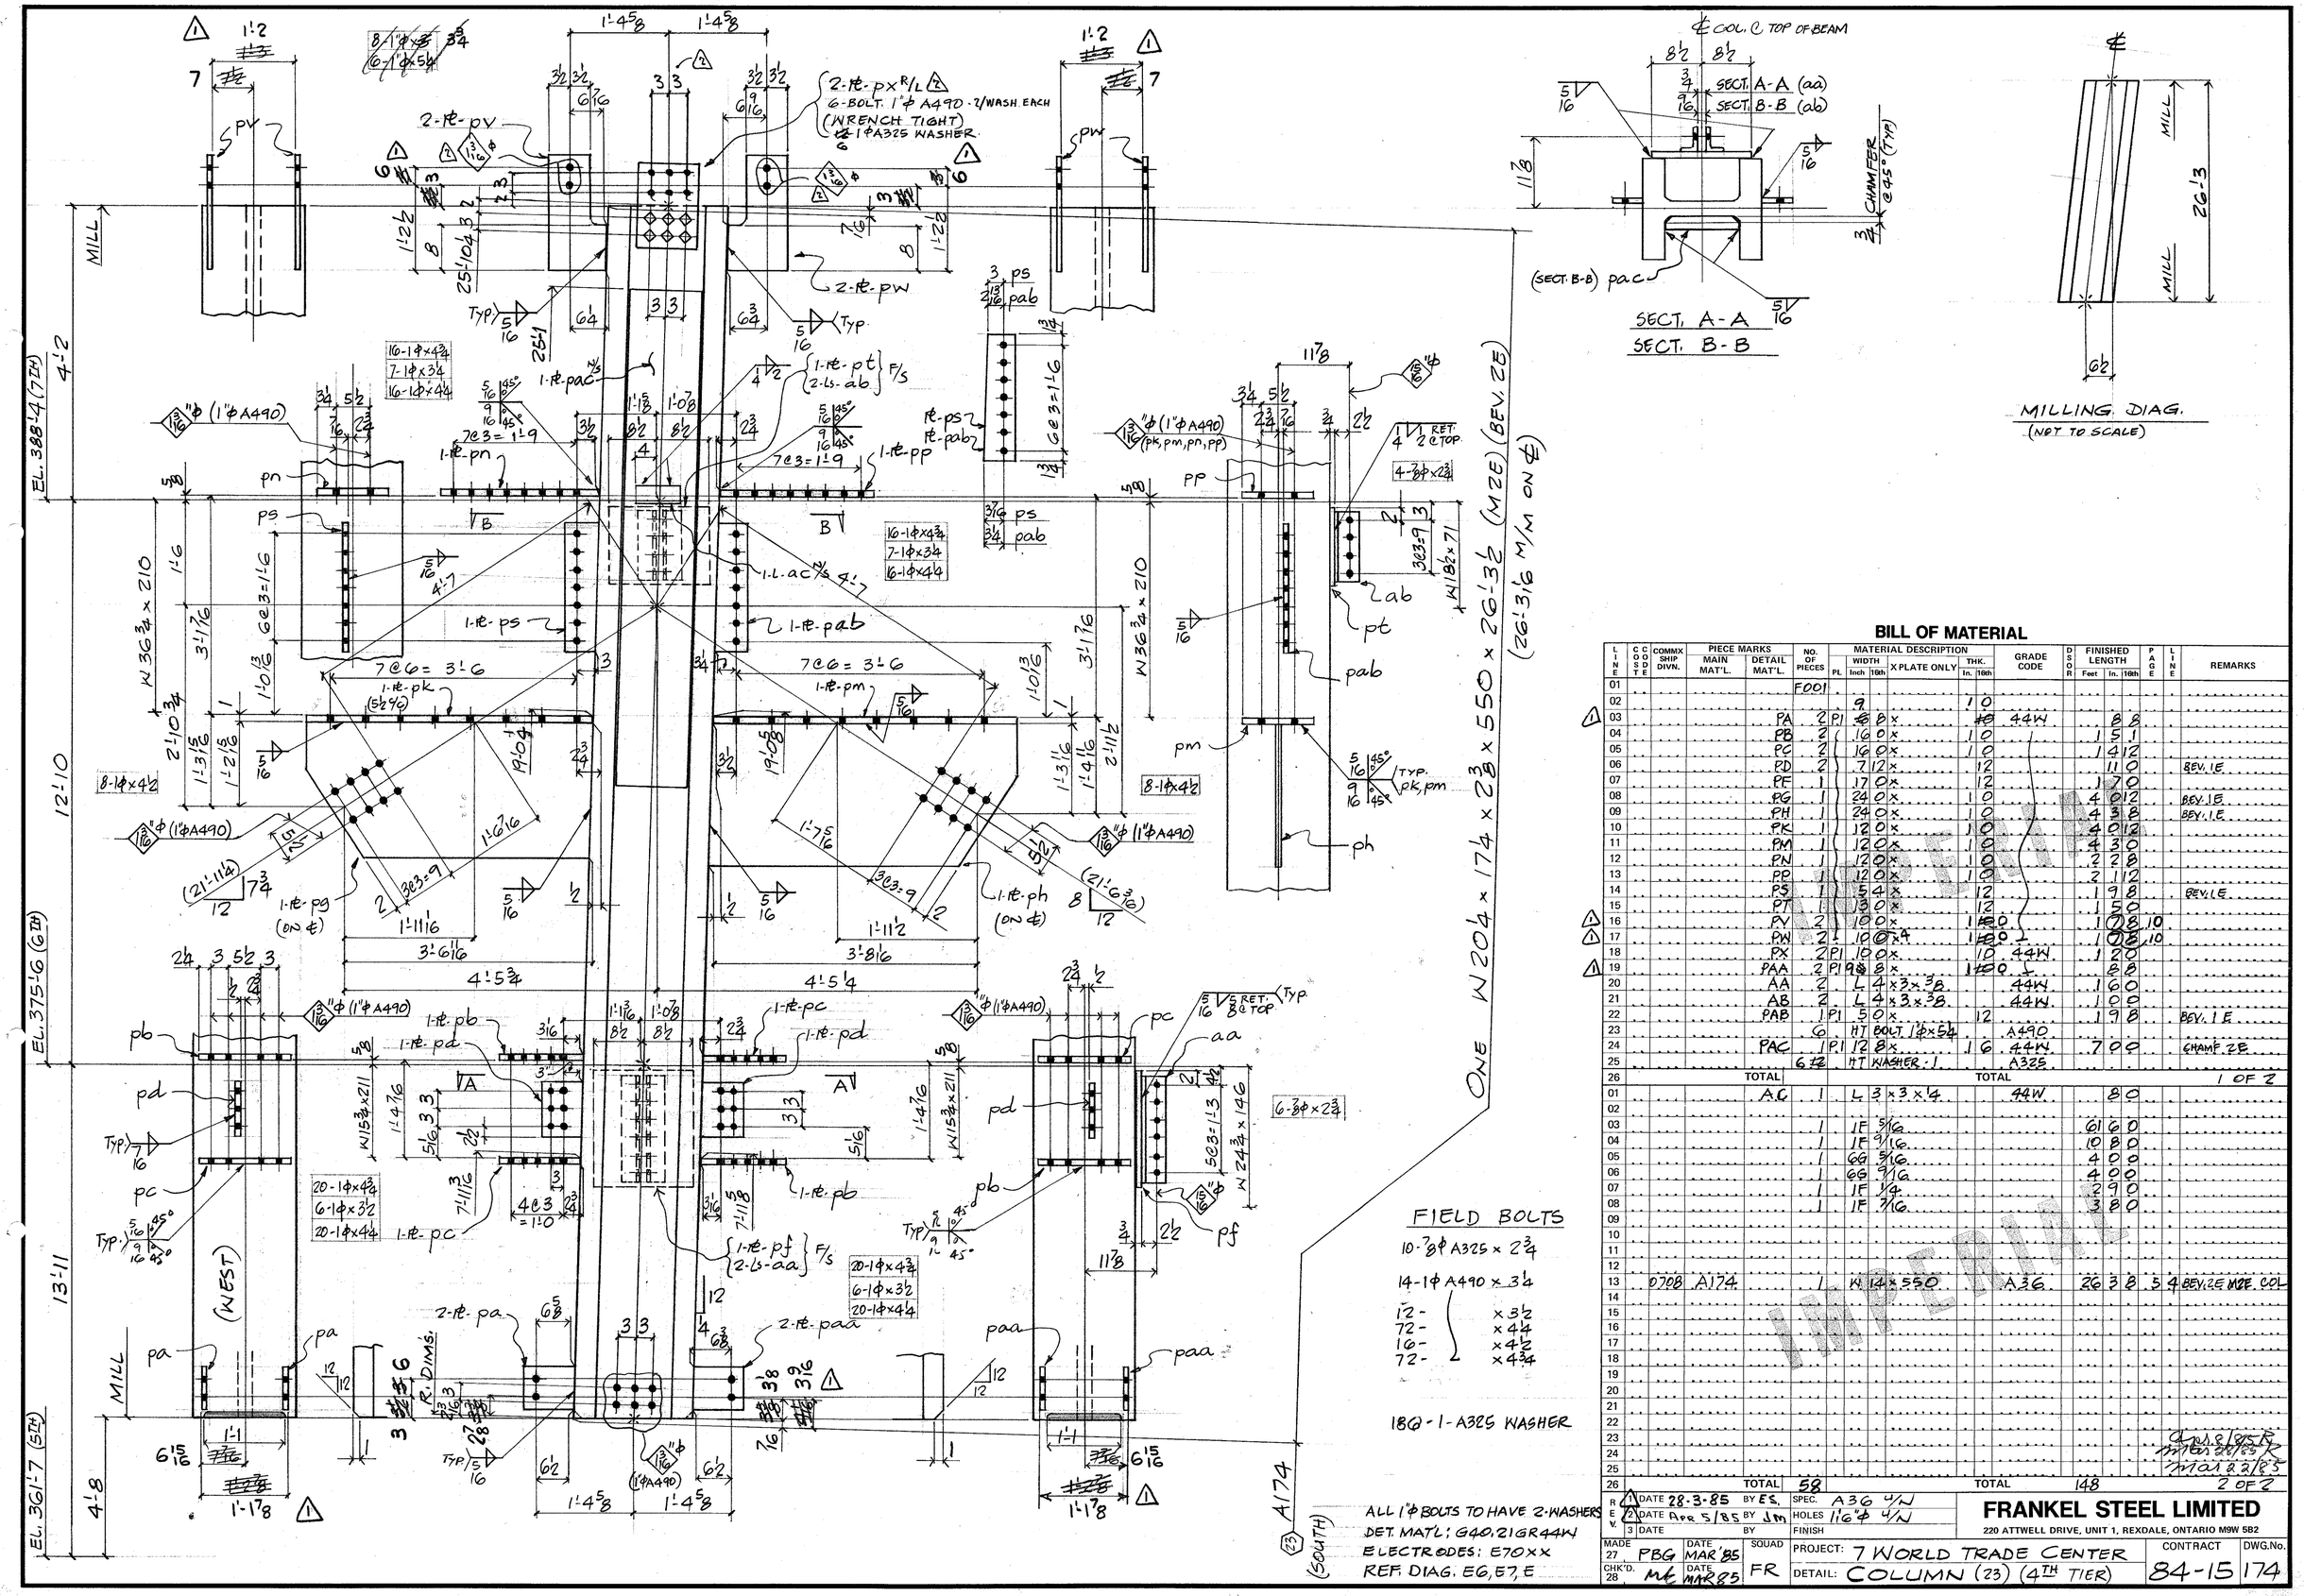


BILL OF MATERIAL

LINE	CCOSDTE	COMMX SHIP DIVN.	PIECE MARKS MAIN MAT'L.	PIECE MARKS DETAIL MAT'L.	NO. OF PIECES	MATERIAL DESCRIPTION PL	WIDTH Inch	WIDTH 16th	X PLATE ONLY	THK. In.	THK. 16th	GRADE CODE	DSOR	FINISHED LENGTH Feet	FINISHED LENGTH In.	FINISHED LENGTH 16th	PAGE	LINE	REMARKS
01				F001															
02							9			1	0								
03				PA	2	PL	8	0	x		8	44W			8	8			
04				PB	2		16	0	x	1	0				5	1			
05				PC	2		16	0	x	1	0			1	4	12			
06				PD	2		7	12	x		12				11	0			BEV. 1E
07				PE	1		17	0	x		12				7	0			
08				PG	1		24	0	x	1	0			4	0	12			BEV. 1E
09				PH	1		24	0	x	1	0			4	3	8			BEV. 1E
10				PK	1		12	0	x	1	0			4	0	12			
11				PM	1		12	0	x	1	0			4	3	0			
12				PN	1		12	0	x	1	0			2	2	8			
13				PP	1		12	0	x	1	0			2	1	12			
14				PS	1		5	4	x		12			1	9	8			BEV. 1E
15				PT	1		3	0	x		12			1	5	0			
16				PV	2		10	0	x	1	0			1	2	8	10		
17				PW	2		10	0	x	1	0			1	0	8	10		
18				PX	2	PL	10	0	x		10	44W		1	2	0			
19				PAA	2	PL	9	8	x	1	0				8	8			
20				AA	2		L	4	x 3 x		3 8	44W			1	6	0		
21				AB	2		L	4	x 3 x		3 8	44W			1	0	0		
22				PAB	1	PL	5	0	x		12			1	9	8			BEV. 1E
23					6		HT	BOLT 1	ø x	5	4	A490							
24				PAC	1	PL	12	8	x		16	44W		7	0	0			CHAMF. 2E
25					6		HT	WASHER 1				A325							
26			TOTAL									TOTAL							1 OF 2
01				AC	1		L	3	x 3 x		1 4	44W			8	0			
02																			
03					1		1E	5	16						61	6	0		
04					1		1E	9	16						10	8	0		
05					1		6G	5	16						4	0	0		
06					1		6G	9	16						4	0	0		
07					1		1E	1	4						2	9	0		
08					1		1E	7	16						3	8	0		
09																			
10																			
11																			
12																			
13	0708	A174			1		W	14	x 550			A36		26	3	8	5	4	BEV. 2E MIZE. COL
14																			
15																			
26			TOTAL		58							TOTAL		148					2 OF 2

Apr 8/85 R
Mar 26/85 R
Mar 22/85

REV.	DATE	BY	
1	28-3-85	ES	SPEC. A36 4/N
2	Apr 5/85	JM	HOLES 1/16ø 4/N
3	DATE	BY	FINISH

FRANKEL STEEL LIMITED
220 ATTWELL DRIVE, UNIT 1, REXDALE, ONTARIO M9W 5B2

MADE 27	DATE	SQUAD	PROJECT: 7 WORLD TRADE CENTER	CONTRACT	DWG.No.
PBG	MAR '85	FR	DETAIL: COLUMN (23) (4TH TIER)	84-15	174
CHK'D. 28 MK	DATE MAR 85				