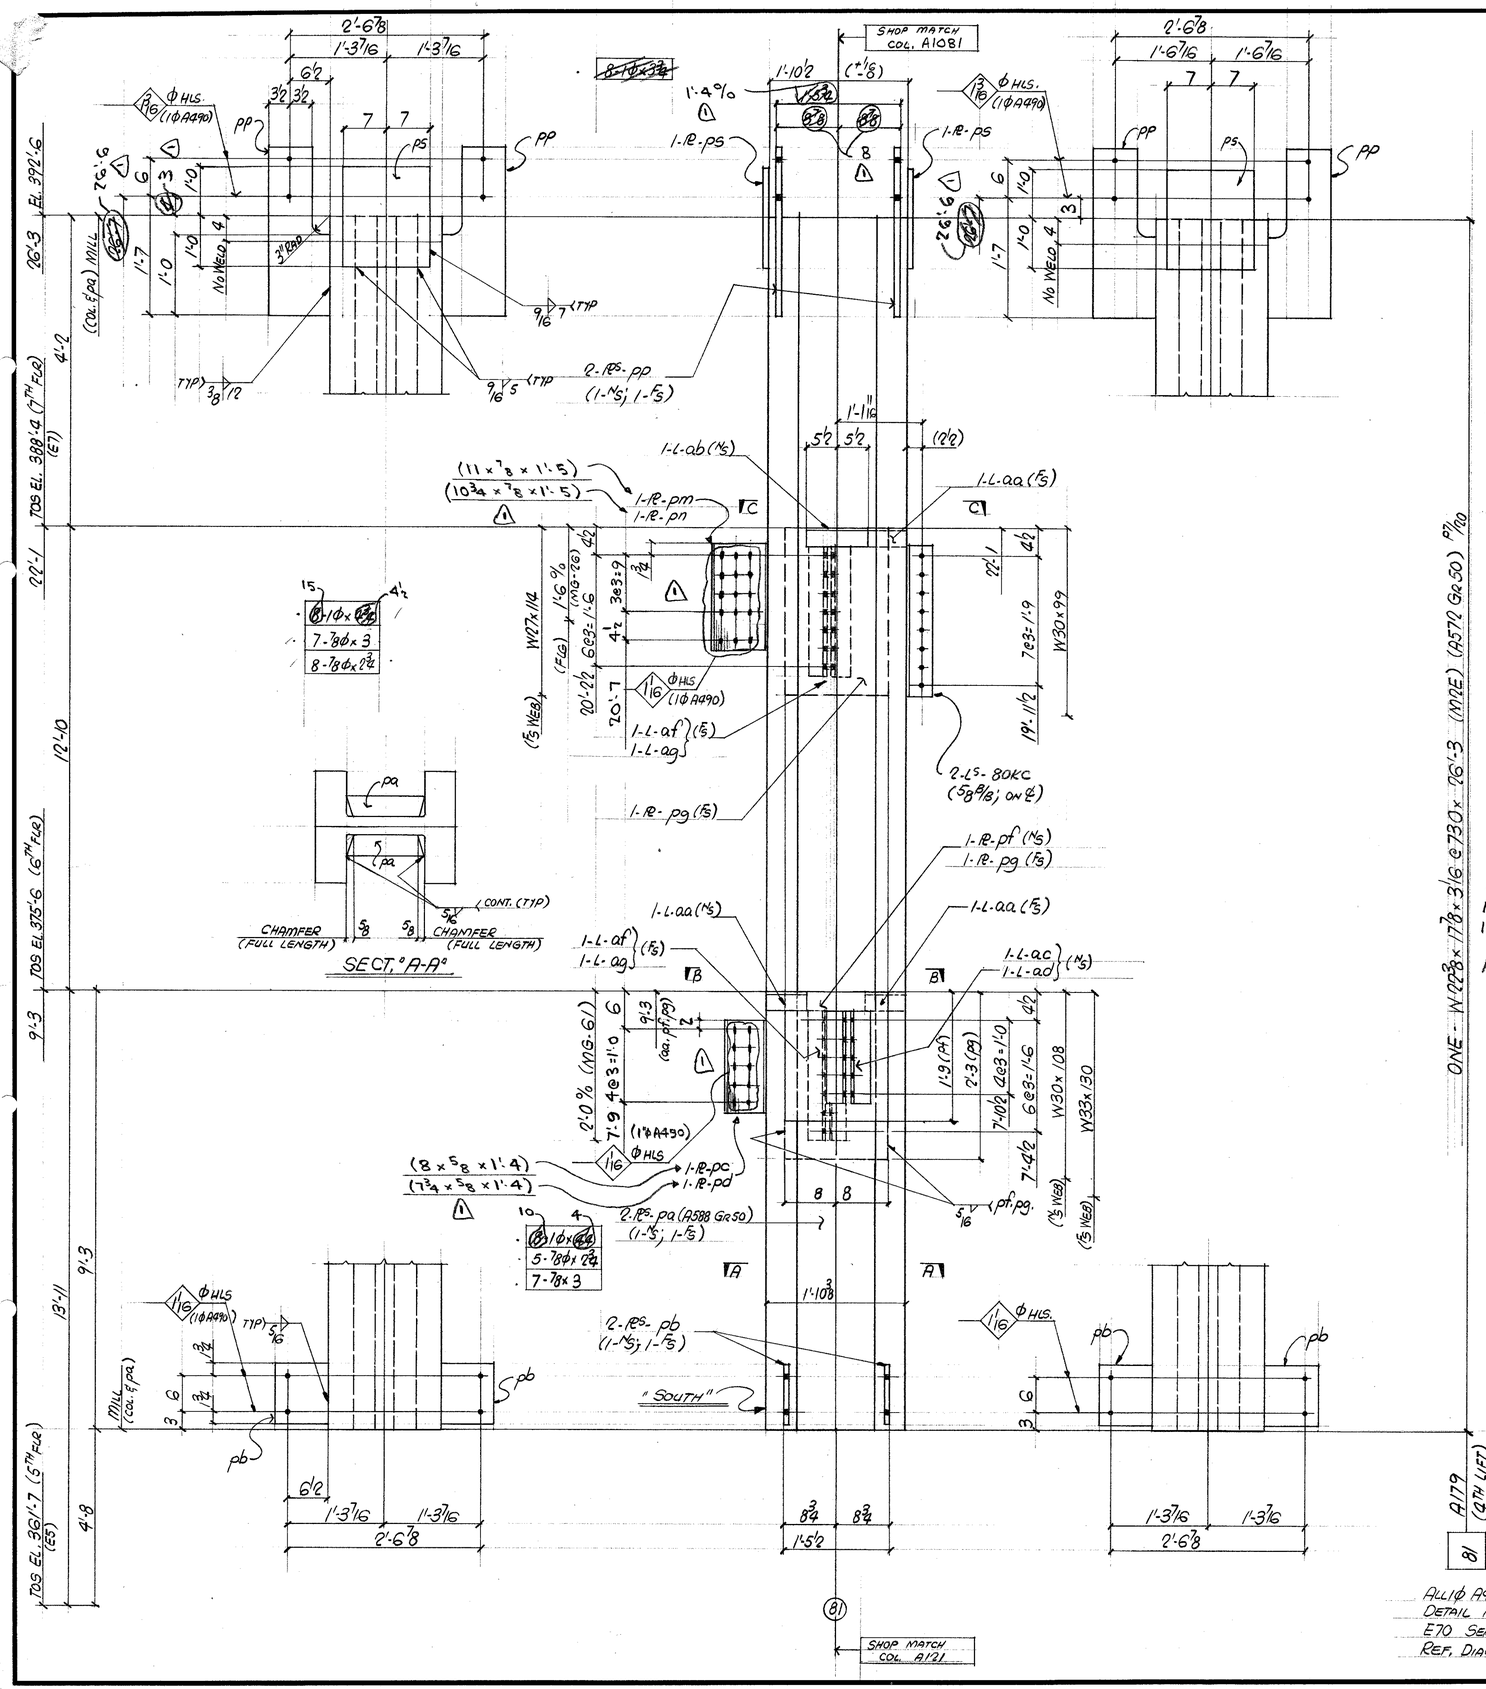


BILL OF MATERIAL

LINE	COST CODE	COMM'X SHIP DIVN.	PIECE MARKS MAIN MAT'L.	PIECE MARKS DETAIL MAT'L.	NO. OF PIECES	MATERIAL DESCRIPTION PL	WIDTH Inch	WIDTH 16th	X PLATE ONLY	THK. In.	THK. 16th	GRADE CODE	DSOR	FINISHED LENGTH Feet	FINISHED LENGTH In.	FINISHED LENGTH 16th	PAGE	LINE	REMARKS
01				F001															
02				PA	2	PL	12	8	x	3	8	A588 Gr50		26	3	0	7	25	MAE
03				PB	4	/	8	4	x	1	0	44W		0	9	8			
04				PC	1	/	8	0	x	0	12			1	3	8			PREP. 1 EDGE
05				PD	1	/	7	12	x	0	12			1	3	8			PREP. 1 EDGE
06				PE	1	/	16	0	x	0	12			1	9	0			
07				PG	2	/	16	0	x	0	12			2	3	0			
08																			
09																			
10				PM	1	/	8	0	x	1	0			1	3	8			PREP. 1 EDGE
11				PN	1	/	7	10	x	1	0			1	3	8			PREP. 1 EDGE
12				PP	4	/	10	0	x	1	0			2	3	0			
13				PS	2	PL	12	0	x	0	10			2	0	0			
14																			
15				AA	3	L	3x3x1/4							0	6	8			
16				AB	1	L	3x3x1/4							0	11	0			
17				BOKC	2	L	4x4x3/8							1	11	8			
18				AC	1	L	4x3x3/8							1	3	0			BENT
19				AD	1	L	4x3x3/8							1	3	0			BENT
20				AF	2	L	4x4x3/8							1	9	0			BENT
21				AG	2	L	4x4x3/8						44W	1	9	0			BENT
22																			
23																			
24																			
25																			
26			TOTAL				TOTAL												1 OF 2
01																			
02					1	IF	1/4							2	6	0			
03					1	IF	5/16							138	0	0			
04					1	IF	3/8							4	0	0			
05					1	IF	7/16							4	0	0			
06					1	GG	1/2							2	7	0			
07					1	GG	1							2	7	0			
08																			
09																			
10																			
11	0701	A179			1	W 14 x 730						A572 Gr50		26	3	0	7	10	MAE COL.
12																			
13																			
26			TOTAL		39		TOTAL							220					2 OF 2

Apr 17/85 R
Apr 13/85

REV.	DATE	BY	
1	APR 15/85	JM	SPEC. A572 Gr 50 4/4
2	DATE	BY	HOLES 15/16φ 4/4 (78φ A325 Bolts)
3	DATE	BY	FINISH

FRANKEL STEEL LIMITED
220 ATTWELL DRIVE, UNIT 1, REXDALE, ONTARIO M9W 5B2

MADE	DATE	SQUAD	PROJECT	CONTRACT	DWG.No.
27 ELNEBRIJA	MAR '85	FR	7 WORLD TRADE CENTER	84-15	179
CHK'D. 28 ACS	DATE APR '85		DETAIL: COLUMN - (81) - 4TH LIFT		