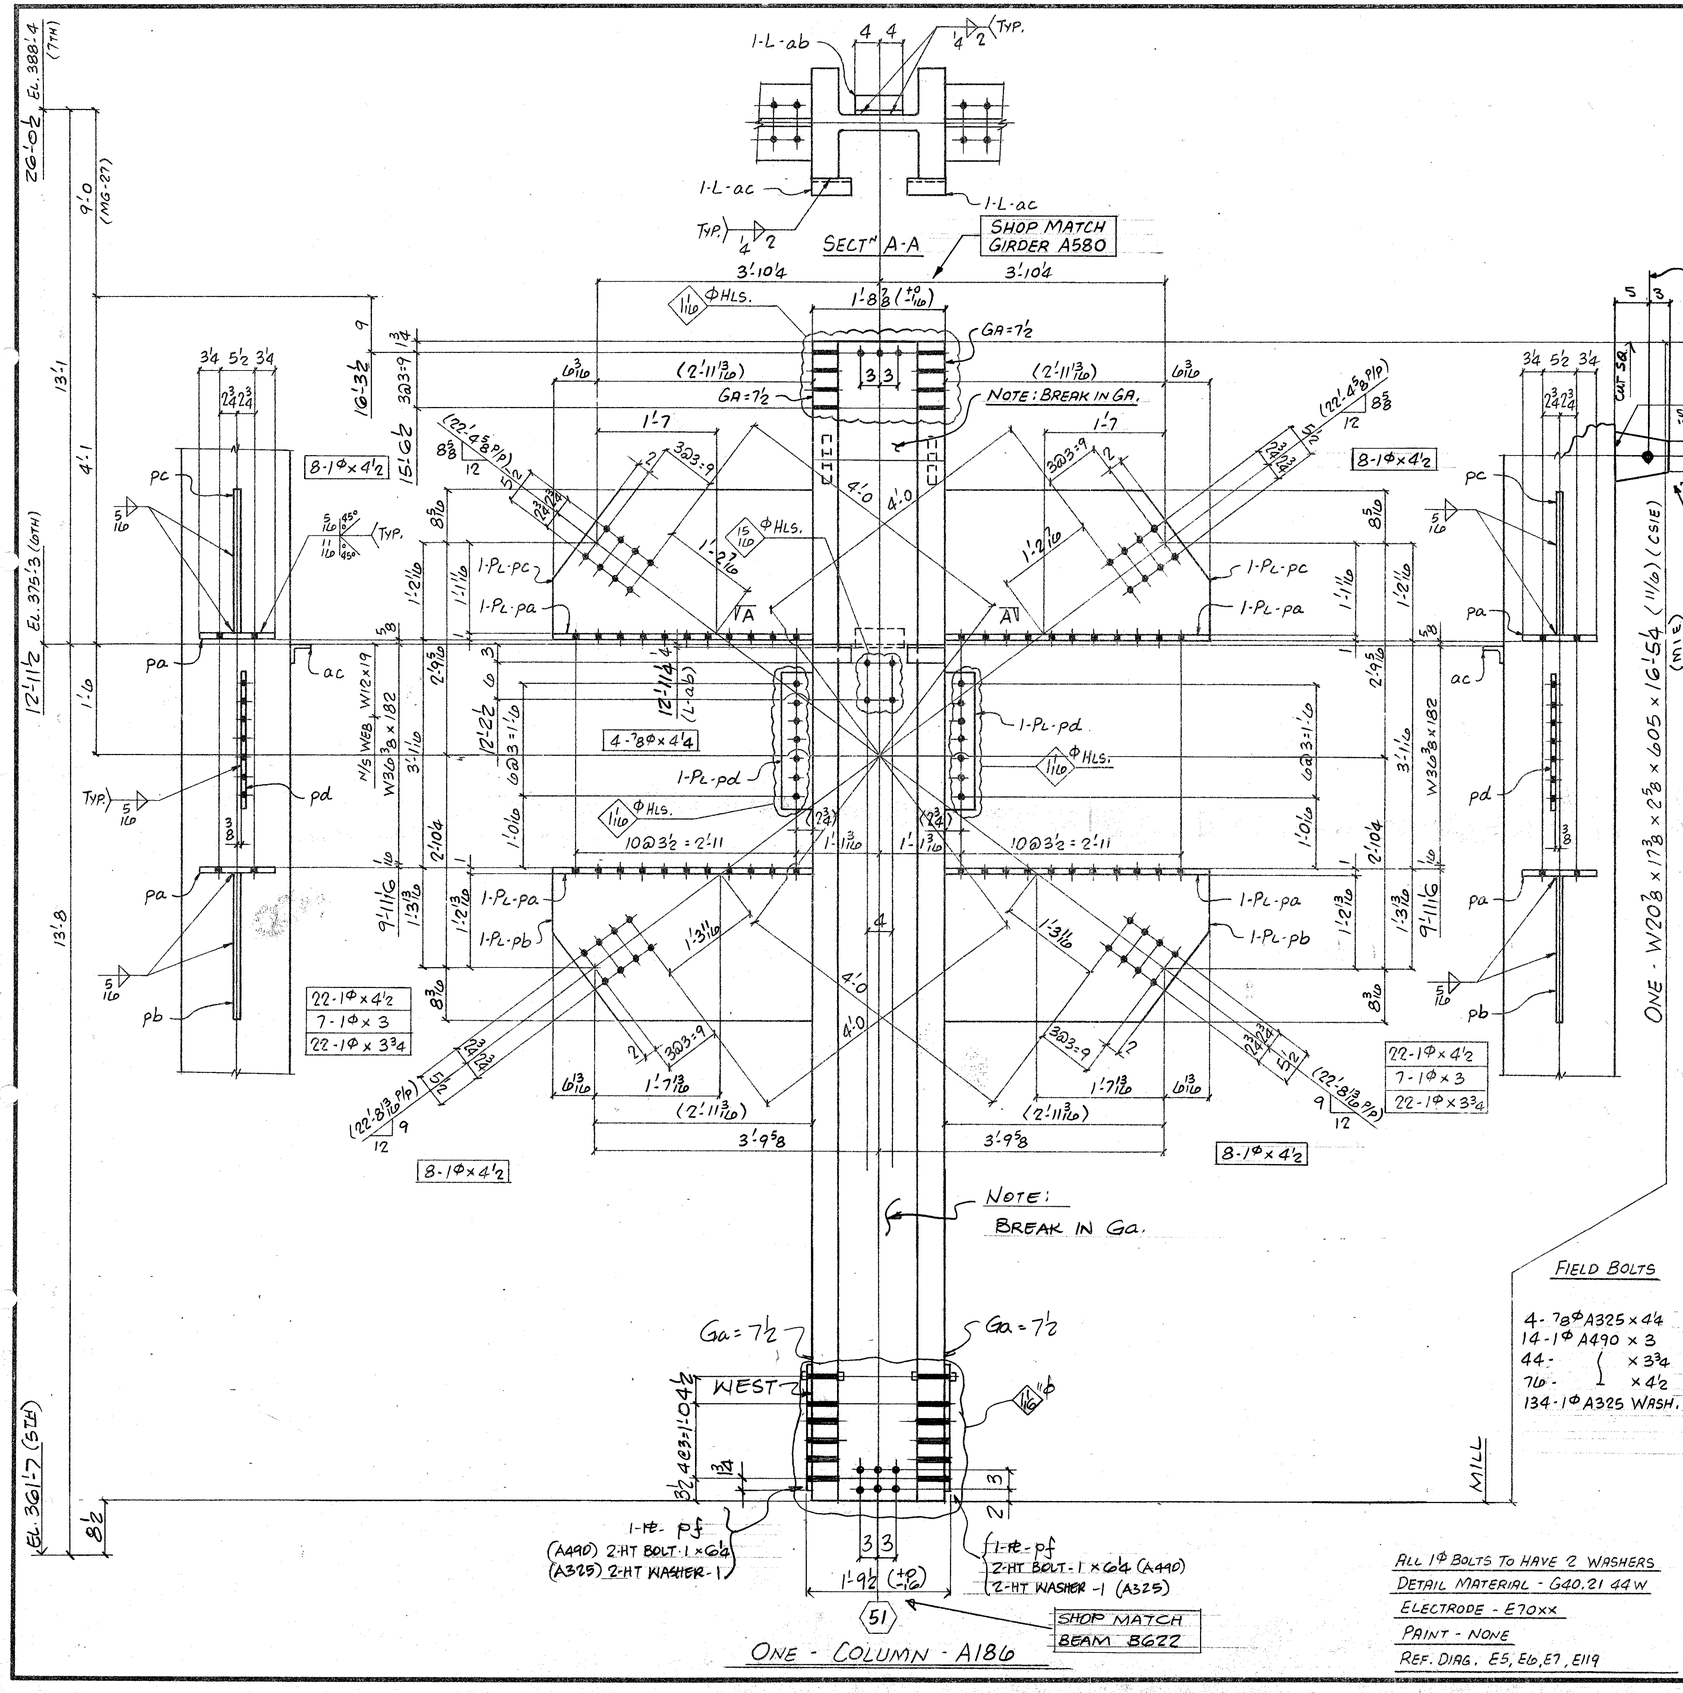


BILL OF MATERIAL

LINE	COST	COMMX SHIP DIVN.	PIECE MARKS MAIN MAT'L.	PIECE MARKS DETAIL MAT'L.	NO. OF PIECES	MATERIAL DESCRIPTION PL	WIDTH Inch	WIDTH 16th	X PLATE ONLY	THK. In.	THK. 16th	GRADE CODE	DOOR	FINISHED LENGTH Feet	FINISHED LENGTH In.	FINISHED LENGTH 16th	PAGE	LINE	REMARKS
01				F001															
02																			
03				PA	4	PL	12	0	×	1	0	44W		3	6	0			PREPIE
04				PB	2	PL	23	0	×	1	0			3	6	0			
05				PC	2	PL	22	0	×	1	0			3	6	0			
06				PD	2	PL	4	8	×	0	8			1	9	8			
07				PE	2	PL	12	0	×	0	5			1	8	0			
08				PX190	2	PL	8	0	×	1	8	44W		0	8	0			
09																			
10					4	HT BOLT 1×G&H						A490							
11					4	HT WASHER-1						325							
12																			
13				AB	1		L	3×3×1/4				44W			8	0			
14				AC	2		L	3×3×1/4							6	0			
15																			
16					1	IF	1/4								1	4	0		
17					1	IF	5/16								5	0	0		
18					1	DG	5/16								4	0	0		
19					1	DG	11/16								4	0	0		
20																			
21																			
22	0710	A186			1	W14×605						A36		16	5	4	11	6	Col. SQ'E, MIE
23																			
24																			
25																			
26			TOTAL		31							TOTAL		86			1	OF 1	

01																			
02																			
26			TOTAL									TOTAL							APR. 26/85

REV.					
R E V.	1	DATE	BY	SPEC. A36 U/N	**FRANKEL STEEL LIMITED**
	2	DATE	BY	HOLES 13/16Φ U/N (F28/Φ A490 BOLTS)	220 ATTWELL DRIVE, UNIT 1, REXDALE, ONTARIO M9W 5B2
	3	DATE	BY	FINISH	

MADE 27 BJB	DATE APR. 15/85	SQUAD FR	PROJECT: 7 WORLD TRADE CENTER	CONTRACT 84-15	DWG.No. 186
CHK'D. 28 D.I.	DATE APRIL 85		DETAIL: COLUMN (51) NORTH ELEV.N		