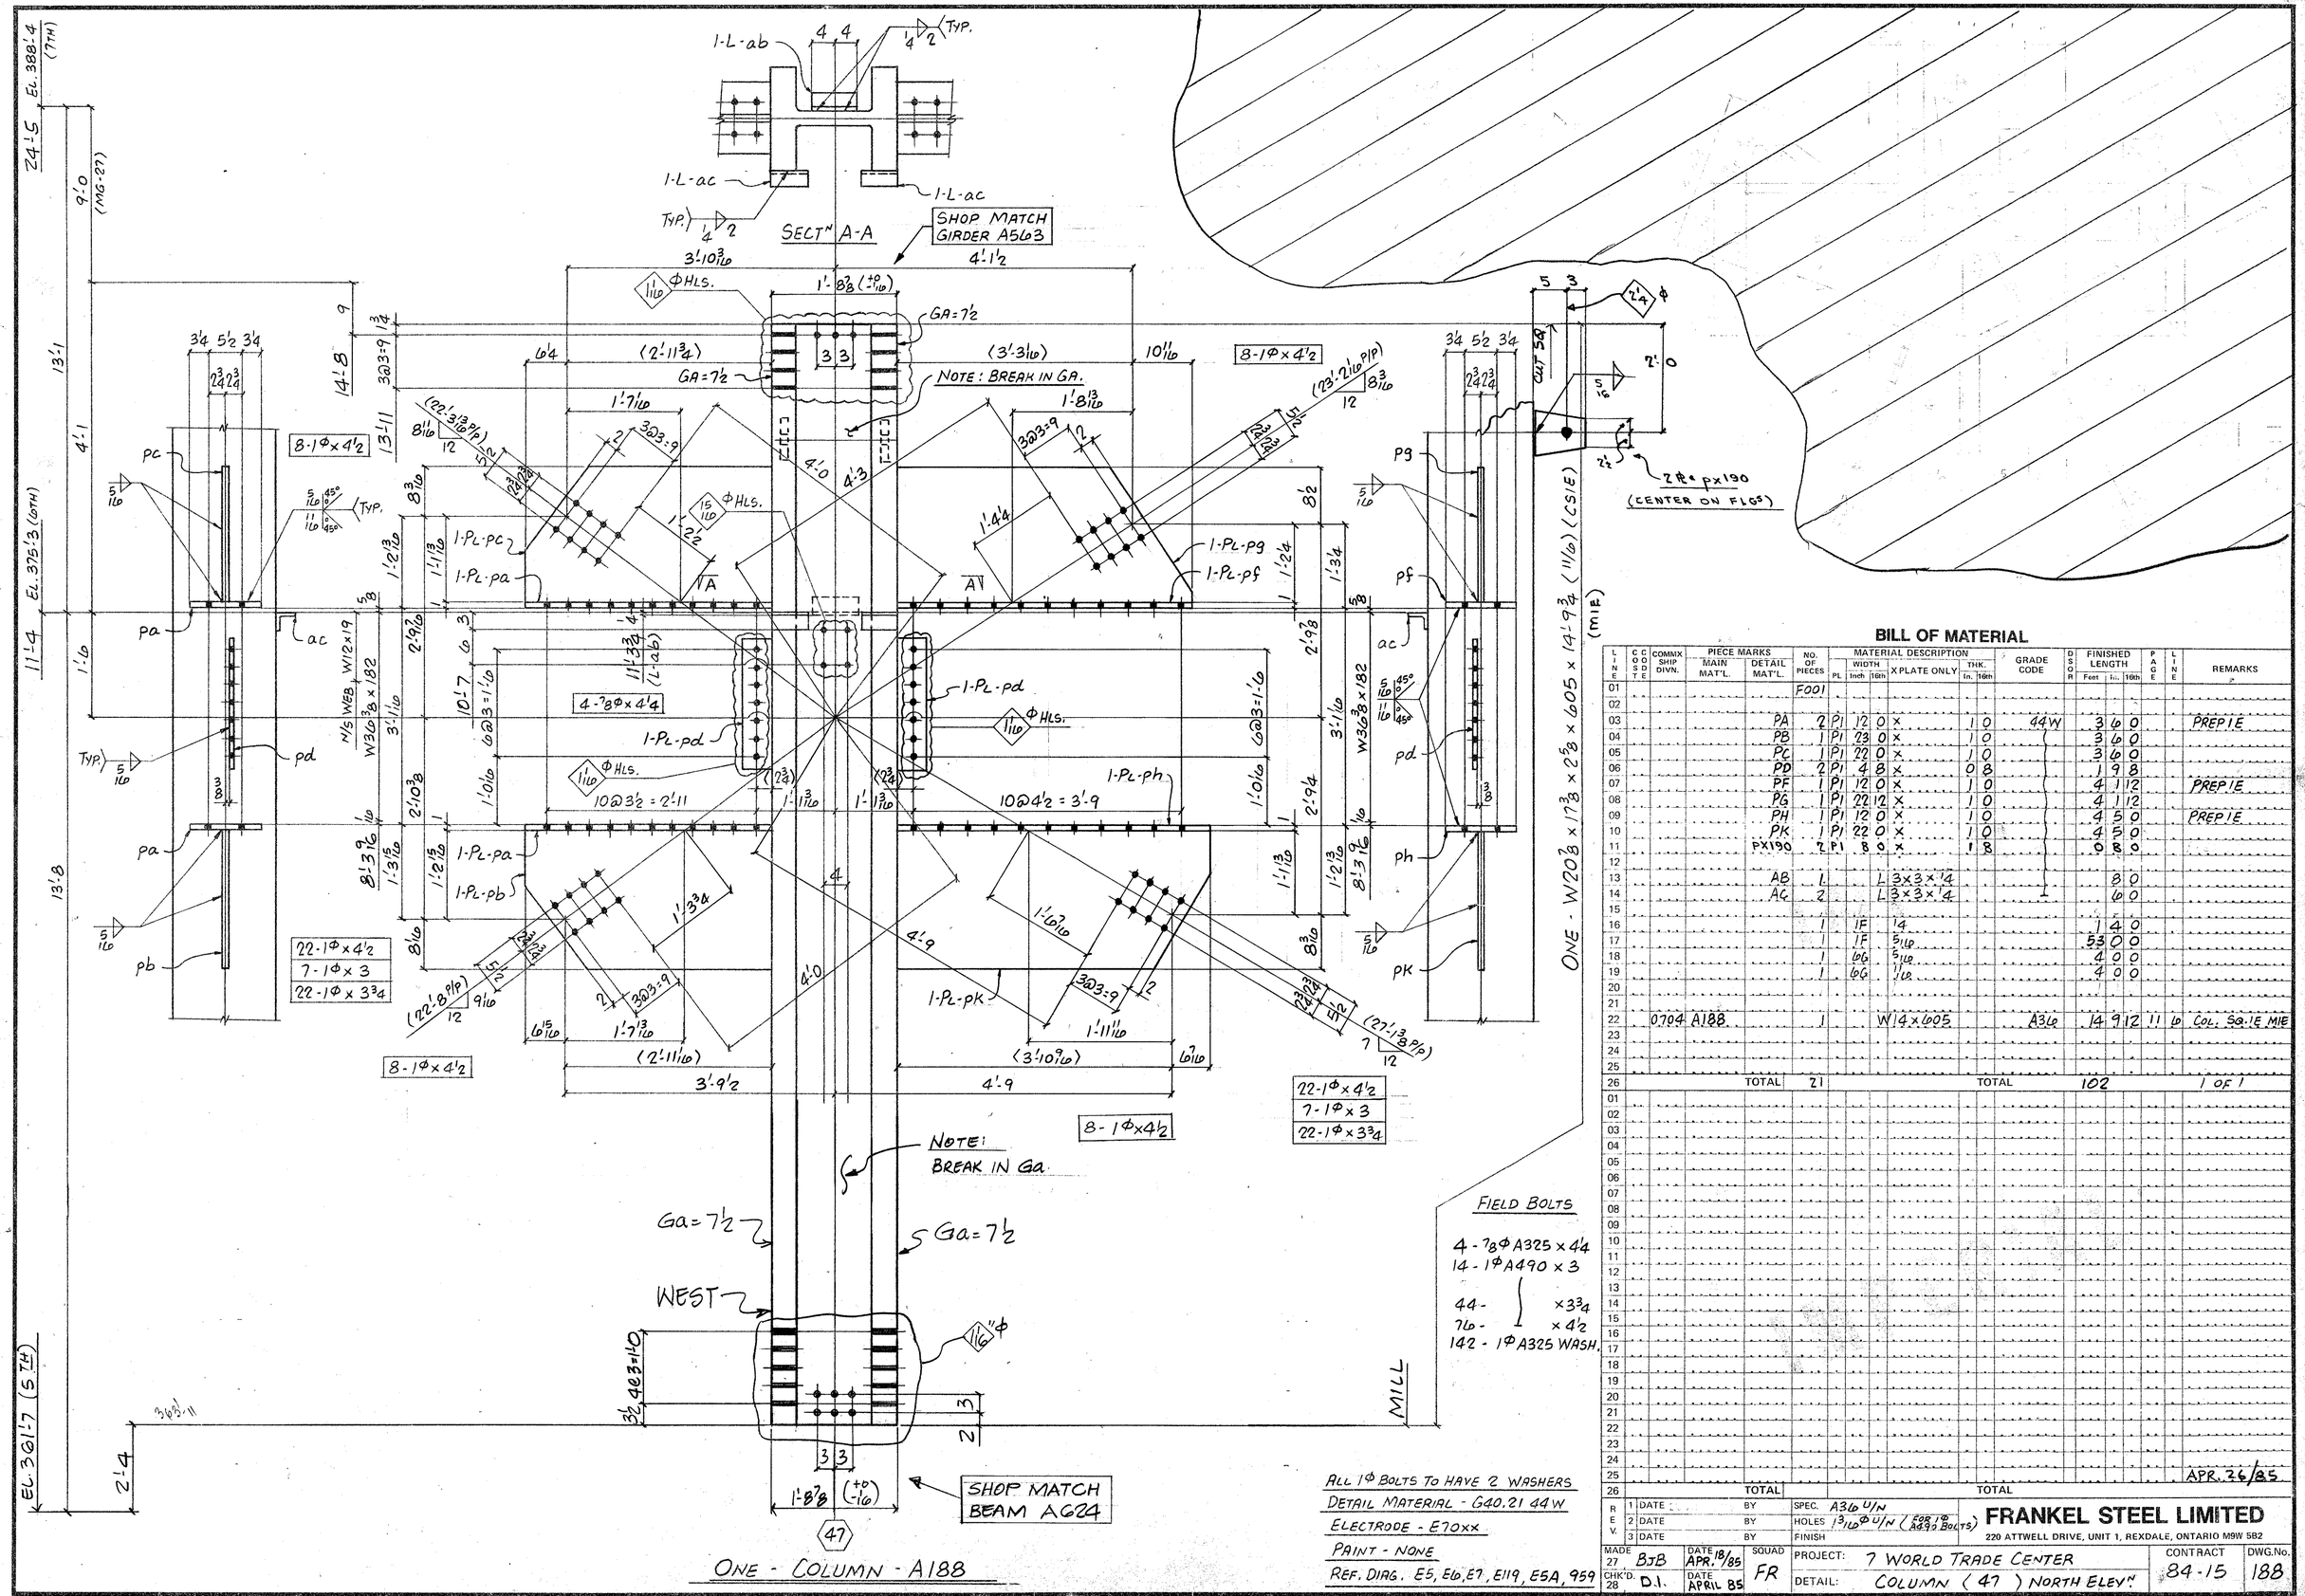


BILL OF MATERIAL

LINE	COOSDOTE	COMMX SHIP DIVN.	PIECE MARKS MAIN MAT'L.	PIECE MARKS DETAIL MAT'L.	NO. OF PIECES	MATERIAL DESCRIPTION PL	WIDTH Inch	WIDTH 16th	X PLATE ONLY	THK In.	THK 16th	GRADE CODE	DOOR	FINISHED LENGTH Feet	FINISHED LENGTH In.	FINISHED LENGTH 16th	PAGE	LINE	REMARKS
01				F001															
02																			
03				PA	2	P1	12	0	X	1	0	44W		3	6	0			PREPIE
04				PB	1	P1	23	0	X	1	0			3	6	0			
05				PC	1	P1	22	0	X	1	0			3	6	0			
06				PD	2	P1	4	8	X	0	8			1	9	8			
07				PE	1	P1	12	0	X	1	0			4	1	12			PREPIE
08				PG	1	P1	22	12	X	1	0			4	1	12			
09				PH	1	P1	12	0	X	1	0			4	5	0			PREPIE
10				PK	1	P1	22	0	X	1	0			4	5	0			
11				PX190	2	P1	8	0	X	1	8			0	8	0			
12																			
13				AB	1	L			L 3x3x1/4							8	0		
14				AC	2	L			L 3x3x1/4							6	0		
15																			
16					1	IF	14									1	4	0	
17					1	IF	5	16								5	3	0	
18					1	66	5	16								4	0	0	
19					1	66	11	16								4	0	0	
20																			
21																			
22	0704	A188			1		W14x605					A36		14	9	12	11	16	COL. SQ. IE MIE
23																			
24																			
25																			
26			TOTAL		21				TOTAL					102			1	OF 1	

01																			
02																			
26			TOTAL						TOTAL										

APR. 26/85

FIELD BOLTS

4 - 7/8Φ A325 x 4 1/4
14 - 1Φ A490 x 3
44 - x 3 3/4
76 - x 4 1/2
142 - 1Φ A325 WASH.

ALL 1Φ BOLTS TO HAVE 2 WASHERS
DETAIL MATERIAL - G40.21 44W
ELECTRODE - E70XX
PAINT - NONE
REF. DIAG. E5, E6, E7, E119, E5A, 959

REV.				
1	DATE	BY	SPEC.	A36 U/N
2	DATE	BY	HOLES	1 3/16Φ U/N (FOR 1Φ A490 BOLTS)
3	DATE	BY	FINISH	

FRANKEL STEEL LIMITED
220 ATTWELL DRIVE, UNIT 1, REXDALE, ONTARIO M9W 5B2

MADE 27	BJB	DATE APR. 18/85	SQUAD FR	PROJECT: 7 WORLD TRADE CENTER	CONTRACT 84-15	DWG.No. 188
CHK'D. 28	D.I.	DATE APRIL 85		DETAIL: COLUMN (47) NORTH ELEV"		