

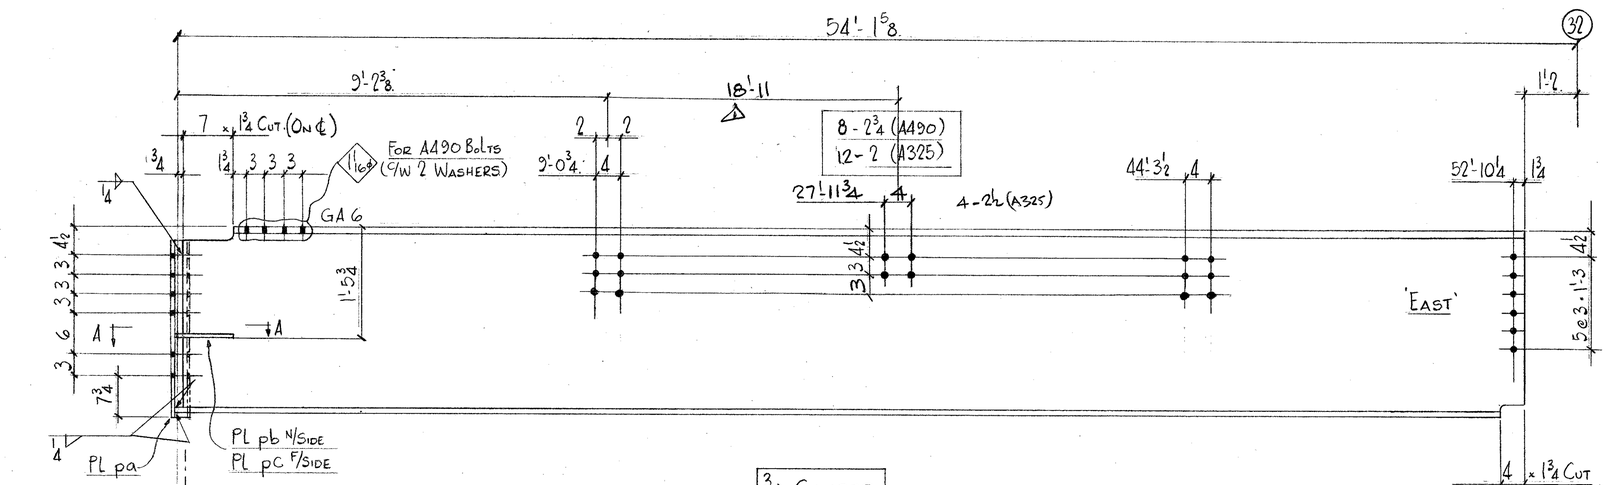


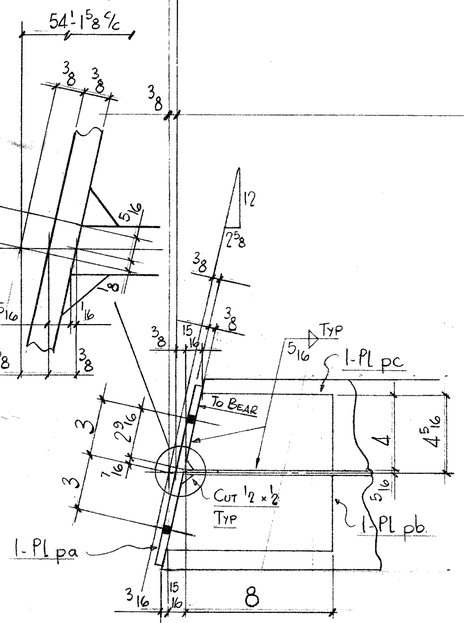

SECT'N A-A

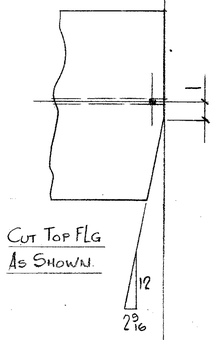

A250 ONE - W29 7/8 x 10½ x 9/16 @ 108 x 53'-0 ℄E (BCIE) (41/19)

DETAIL MAT'L
G40.21 44W

WELD E70xx
NO PAINT

FIELD BOLT SUMMARY
8 - 7/8 ϕ x 2 (A325)
8 - 1 ϕ x 2 3/4 (A490)
8 - 1 ϕ WASHERS
4 - 3 ϕ A325 x 2½

BILL OF MATERIAL

LINE	CODE	COMMX SHIP DIVN.	PIECE MARKS MAIN MAT'L.	PIECE MARKS DETAIL MAT'L.	NO. OF PIECES	MATERIAL DESCRIPTION PL	WIDTH Inch	WIDTH 16th	X PLATE ONLY	THK. In.	THK. 16th	GRADE CODE	DSOR	FINISHED LENGTH Feet	FINISHED LENGTH In.	FINISHED LENGTH 16th	PAGE	LINE	REMARKS
01					F001														
02																			
03				pa	1	Pl	9	0	x	0	6	44W		2	4	8			
04				pb	1	Pl	4	0	x	0	8	〃		0	9	0			
05				pc	1	Pl	4	0	x	0	8	〃		0	7	15			
06																			
07					1		F	14						6	3	0			
08					1		F	5/16						4	4	0			
09																			
10		0017	A250		1		W	30	x 108			A572 GR50		53	0	0	41	19	BCIE
11																			
12																			
26			TOTAL		7		TOTAL							65	1 OF 1				

01																			
02																			
26			TOTAL				TOTAL												FEB 20/85

REV.	DATE	BY			
1	DATE FEB 11-85 TO APPROVAL	BY WD	SPEC. A572 GR50	**FRANKEL STEEL LIMITED**	
2	DATE	BY	HOLES 15/16 ϕ U.O.N.	220 ATTWELL DRIVE, UNIT 1, REXDALE, ONTARIO M9W 5B2	
3	DATE	BY	FINISH		
MADE 27	FC	DATE DEC 84	SQUAD FR.	PROJECT: 1 WORLD TRADE CENTER	CONTRACT 84-15
CHK'D 28	WD	DATE JAN/85		DETAIL: 3RD FLOOR BEAMS @ EL 334'-0	DWG.No. 250