
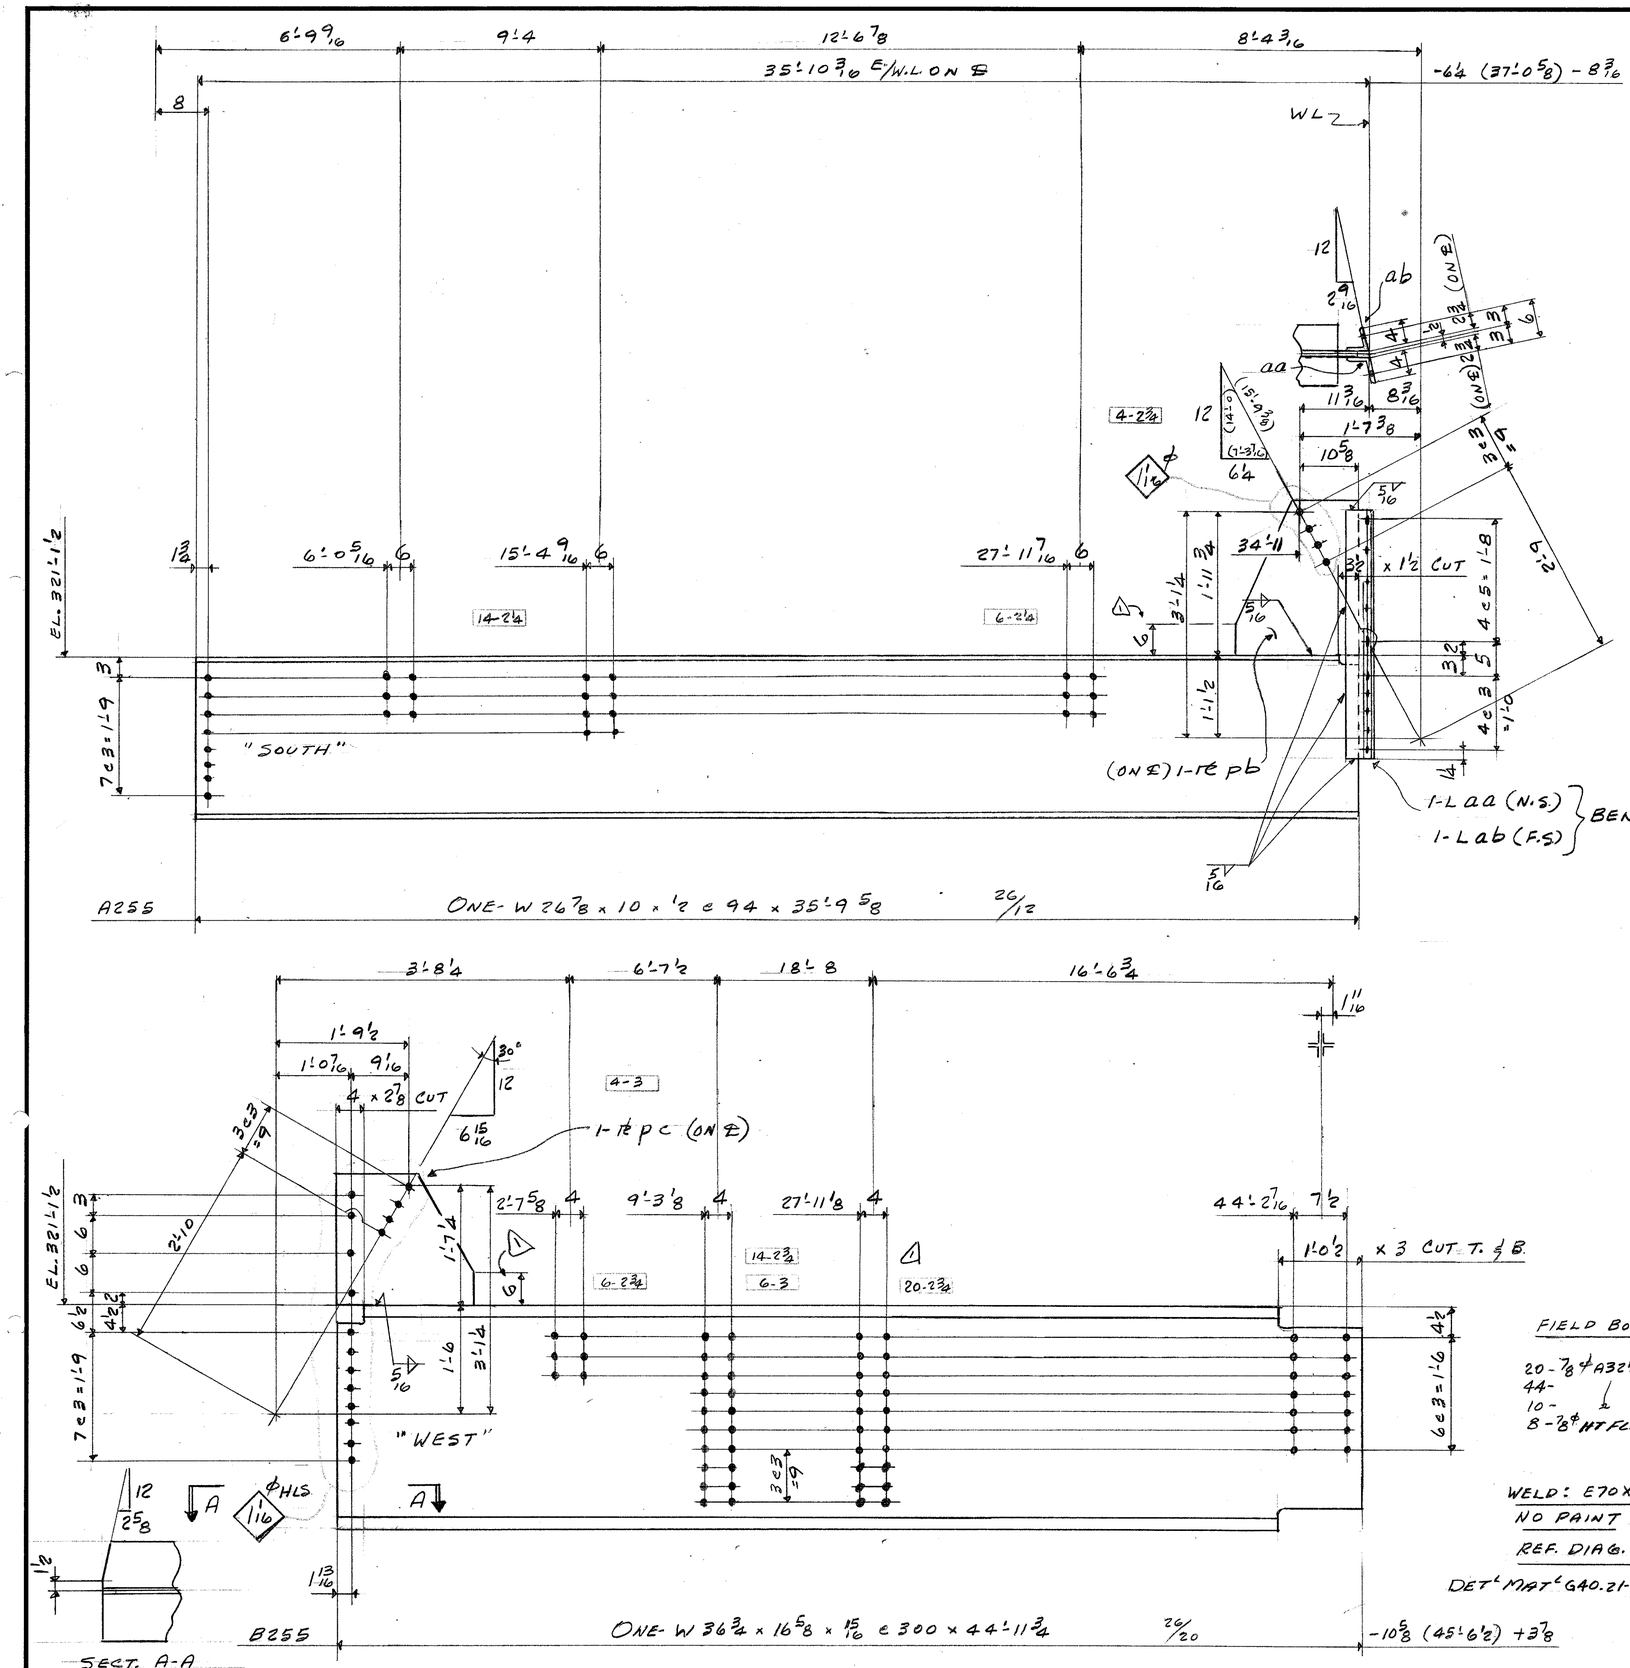


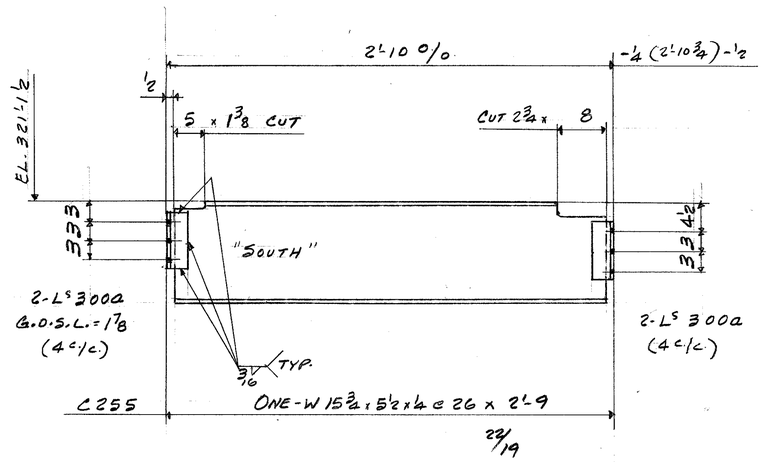

FIELD BOLTS.

20 - 7/8 ϕ A325 x 2 1/4
44 - " " x 2 3/4
10 - " " x 3
8 - 7/8 ϕ HT FLAT WASH

WELD: E70XX
NO PAINT
REF. DIAG. E2

DET' MAT' G40.21-44W

BILL OF MATERIAL

LINE	COOSDTE	COMMX SHIP DIVN.	PIECE MARKS MAIN MAT'L.	PIECE MARKS DETAIL MAT'L.	NO. OF PIECES	MATERIAL DESCRIPTION PL	WIDTH Inch	WIDTH 16th	X PLATE ONLY	THK. In.	THK. 16th	GRADE CODE	DOOR	FINISHED LENGTH Feet	FINISHED LENGTH In.	FINISHED LENGTH 16th	PAGE	LINE	REMARKS
01					F.001														
02																			
03																			
04				PB	1	PL	20	0	x	0	8	44W		2	1	8			
05																			
06				AA	1				L 4x3 1/2x5/16			44W		3	3	8			BENT
07				AB	1				L 4x3 1/2x5/16			44W		3	3	8			BENT
08																			
09					1	IF	1/4								1	9			
10					1	IF	5/16								7	6			
11																			
12			0.012A255		1	W	27x94					A572GR50		35	9	10	26	12	
13																			
14					F.001														
15																			
16				PC	1	PL	20	0	x	1	0	44W		1	9	0			
17					1	IF	5/16								1	6	0		
18																			
19																			
20			0.012B255		1	W	36x300					A572GR50		44	11	12	26	20	
21																			
22																			
23																			
24																			
25																			
26			TOTAL				TOTAL												1 OF 2

LINE	COOSDTE	COMMX SHIP DIVN.	PIECE MARKS MAIN MAT'L.	PIECE MARKS DETAIL MAT'L.	NO. OF PIECES	MATERIAL DESCRIPTION PL	WIDTH Inch	WIDTH 16th	X PLATE ONLY	THK. In.	THK. 16th	GRADE CODE	DOOR	FINISHED LENGTH Feet	FINISHED LENGTH In.	FINISHED LENGTH 16th	PAGE	LINE	REMARKS
01					F.001														
02																			
03				3.00A	4	L	3x3x5/16					44W			8	8			
04																			
05					1	IF	3/16								4	6	0		
06																			
07			0.012C255		1	W	16x26					A572GR50		2	9	0	22	19	
08																			
09																			
26			TOTAL		18		TOTAL							103					FEB 25/85 2 OF 2

REV.				
1	DATE FEB 25/85	BY WAD	SPEC. A572 GR50 U/N	
2	DATE	BY	HOLES 15/16 ϕ U.N.	
3	DATE	BY	FINISH	

FRANKEL STEEL LIMITED
220 ATTWELL DRIVE, UNIT 1, REXDALE, ONTARIO M9W 5B2

MADE	DATE	SQUAD	PROJECT	CONTRACT	DWG.No.
27 JS	DEC/84	F.R.	7 WORLD TRADE CENTER	84-15	255
CHK'D. 28 WAD	DATE JAN/85		DETAIL: 2ND. FLOOR BEAMS.		

1