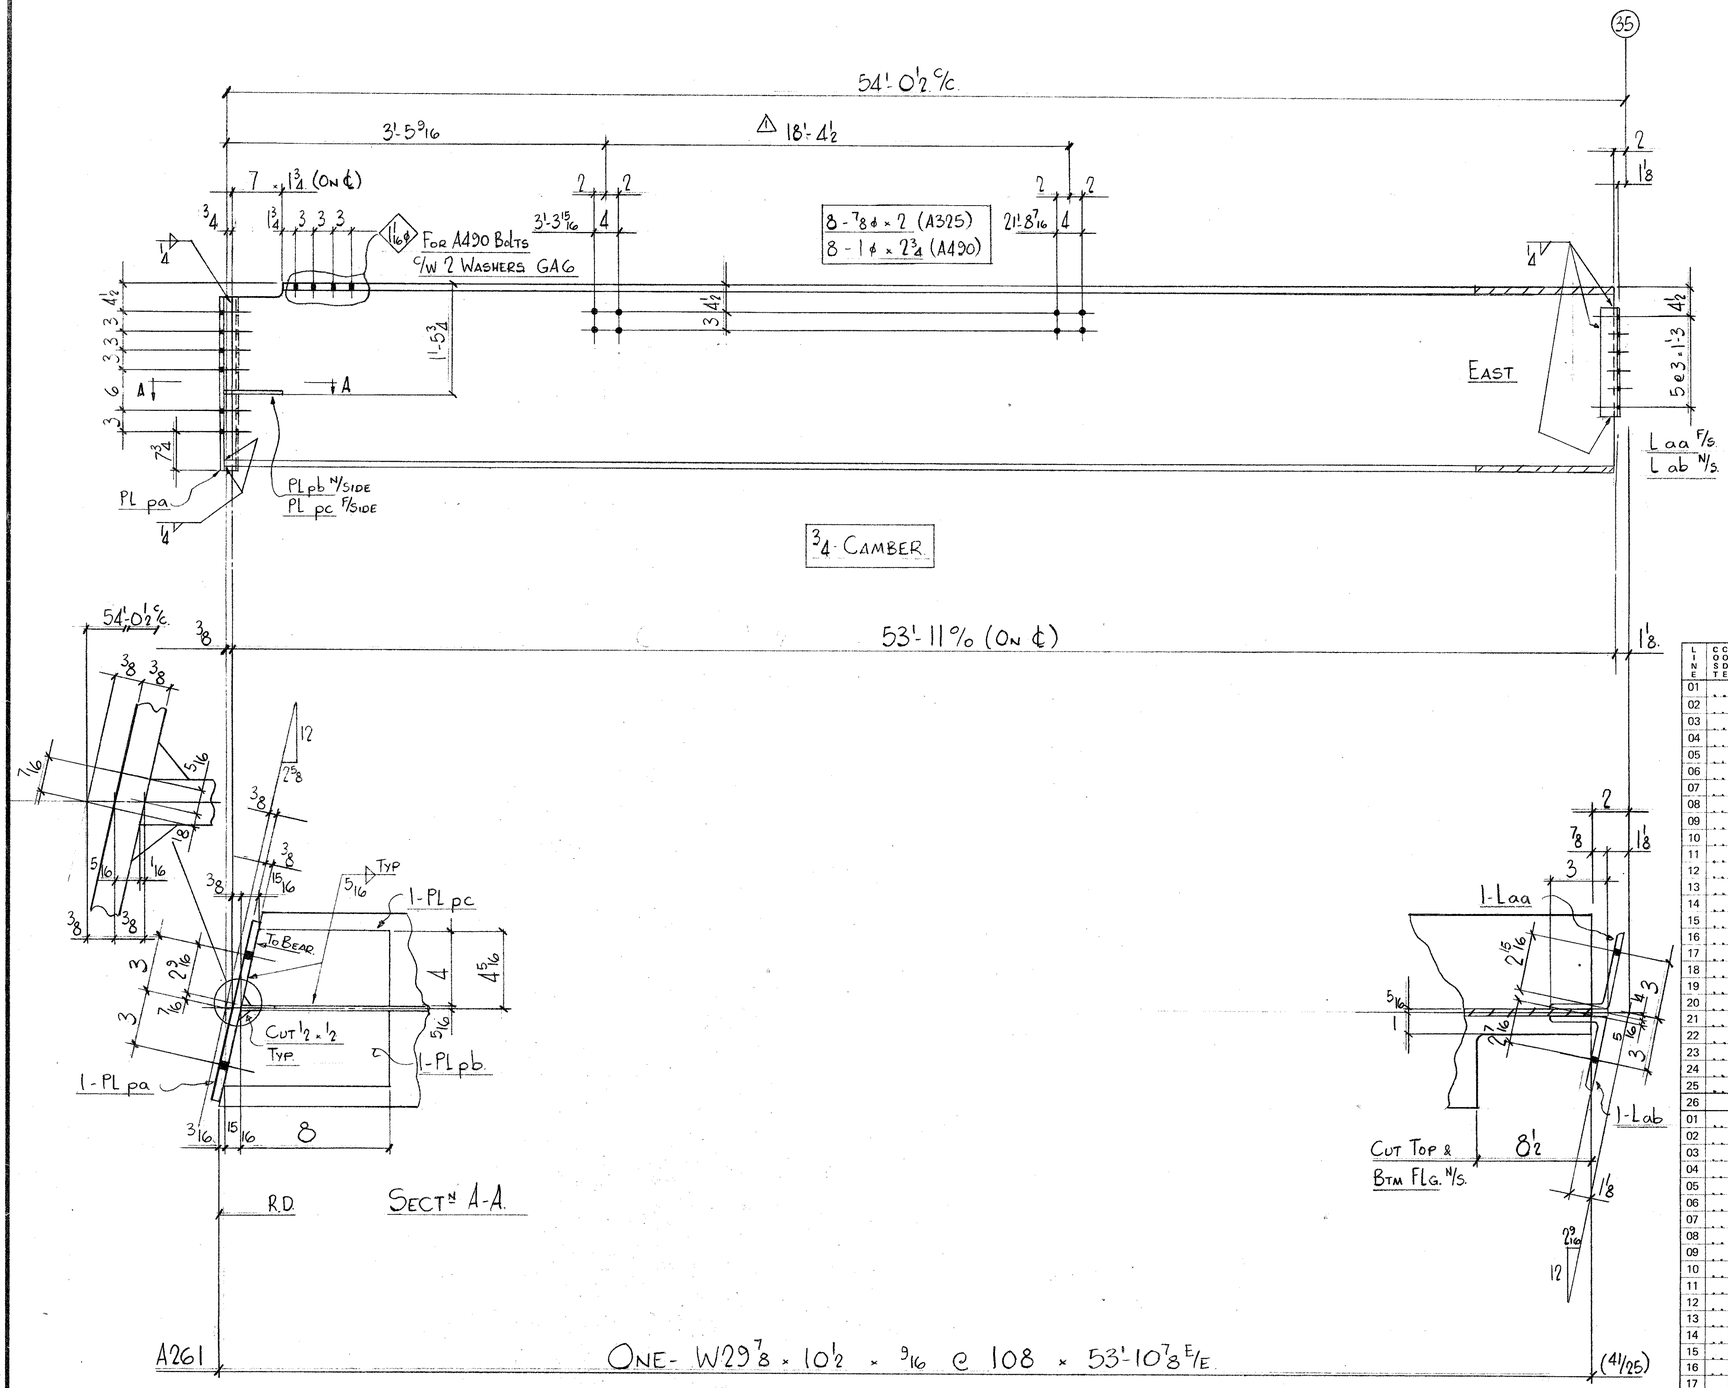


BILL OF MATERIAL

LINE	COOSTE	COMMX SHIP DIVN.	PIECE MARKS MAIN MAT'L.	PIECE MARKS DETAIL MAT'L.	NO. OF PIECES	MATERIAL DESCRIPTION PL	WIDTH Inch	WIDTH 16th	X PLATE ONLY	THK. In.	THK. 16th	GRADE CODE	DOOR	FINISHED LENGTH Feet	FINISHED LENGTH In.	FINISHED LENGTH 16th	PAGE	LINE	REMARKS
01					FOO1														
02																			
03				PA	1	PL	9	0	x	0	6	44W		2	4	8			
04				PB	1	PL	4	0	x	0	8	44W		0	9	0			BEV CUT 1E
05				PC	1	PL	4	0	x	0	8	44W		0	7	15			BEV CUT 1E
06																			
07				AA	1	L	4	x	3	x	3/8	44W		1	5	8			BENT
08																			
09				AB	1	L	4	x	3	x	3/8	44W		1	5	8			BENT
10																			
11					1	F	1/4							10	8	0			
12																			
13					1	F	5/16							4	4	0			
14																			
15																			
16																			
17	0017	A261			1	W	30	x	108			A572GR50		53	10	14	41	25	BCIE
18																			
19																			
20																			
21																			
22																			
23																			
24																			
25																			
26			TOTAL		9				TOTAL			71					1 OF 1		
01																			
02																			
26			TOTAL						TOTAL										

MARCH 2/85

FIELD BOLT SUMMARY
8 - 7/8 ø x 2 (A325)
8 - 1 ø x 2¾ (A490)
8 - 1 ø WASH. A325
NO PAINT
WELD E70XX
DETAIL MATERIAL
G40.21 44W

REV.	DATE	BY
1	FEB 12 DIMEN ADDED	FC.
2	DATE	BY
3	DATE	BY

SPEC. A572 GR50 U/N
HOLES 15/16 ø U.O.N.
FINISH

FRANKEL STEEL LIMITED
220 ATTWELL DRIVE, UNIT 1, REXDALE, ONTARIO M9W 5B2

MADE 27	DATE	SQUAD
FC	DEC 84	FR
CHK'D. 28 WD	DATE JAN-85	

PROJECT: 7 WORLD TRADE CENTER
DETAIL: 3RD FLOOR BEAMS @ EL 334'-0
CONTRACT 84-15
DWG.No. 261