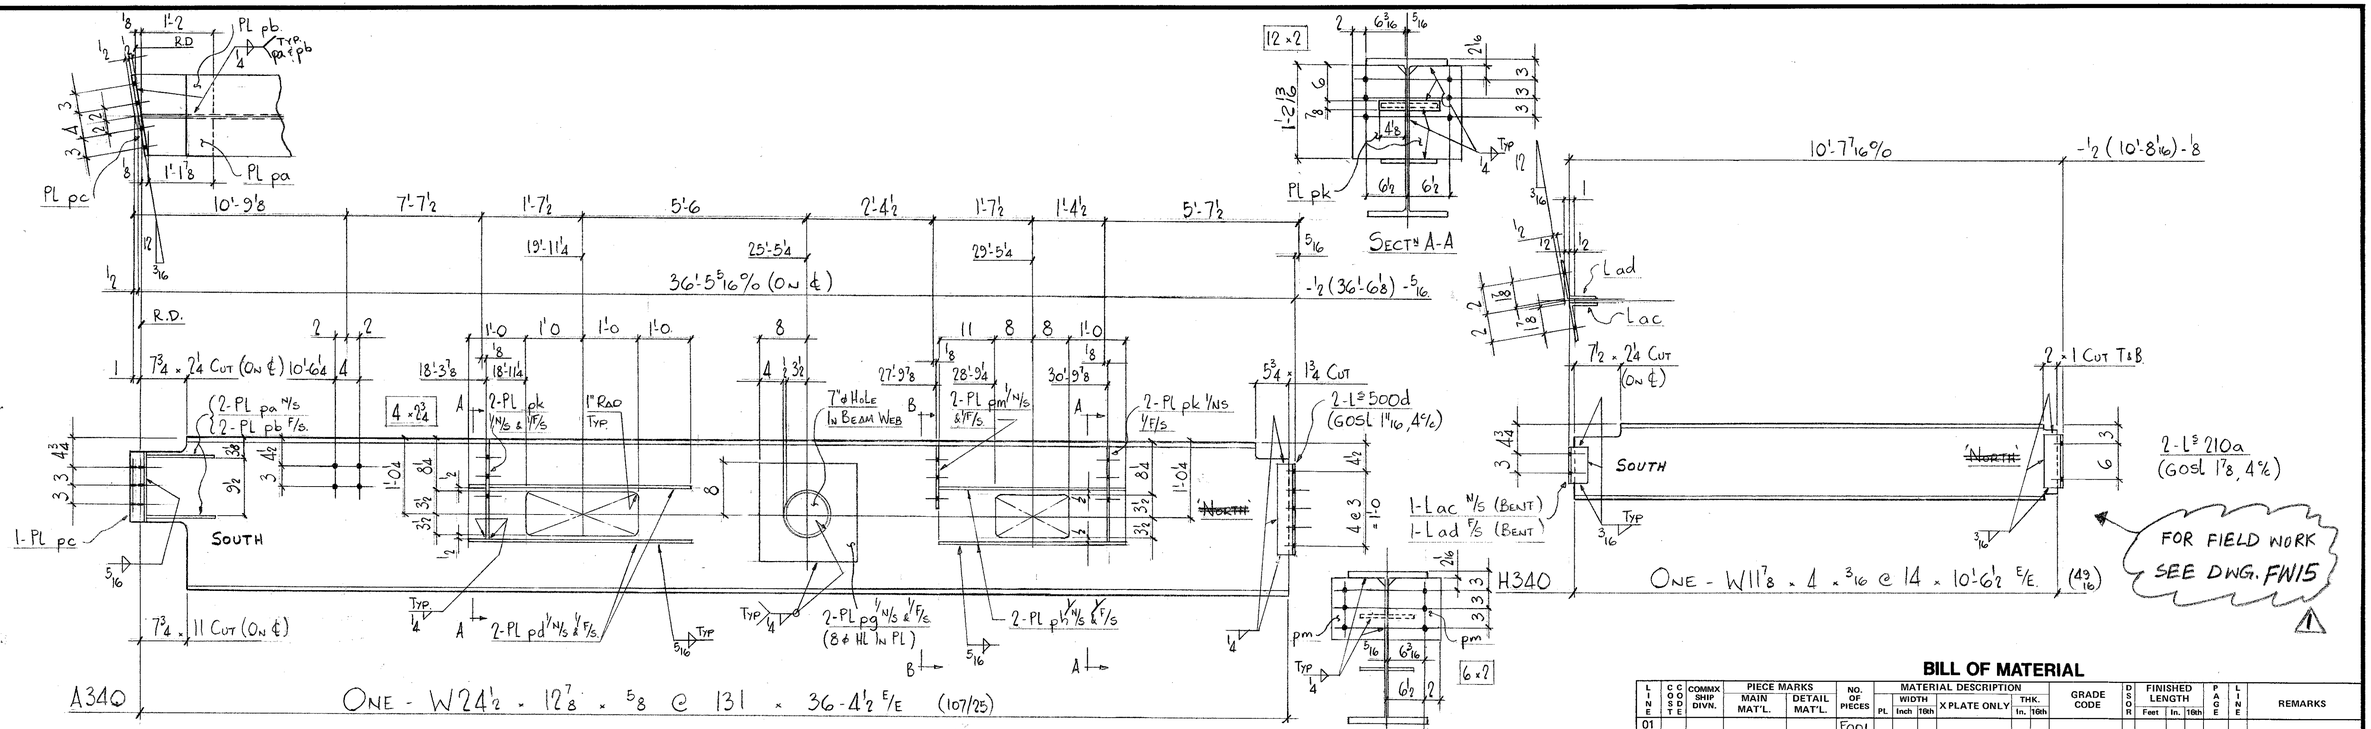


BILL OF MATERIAL

LINE	COOSTE	COMMX SHIP DIVN.	PIECE MARKS MAIN MAT'L.	PIECE MARKS DETAIL MAT'L.	NO. OF PIECES	MATERIAL DESCRIPTION PL	WIDTH Inch	WIDTH 16th	X PLATE ONLY	THK. In.	THK. 16th	GRADE CODE	DSOR	FINISHED LENGTH Feet	FINISHED LENGTH In.	FINISHED LENGTH 16th	PAGE	LINE	REMARKS
01				Foo1															
02				PA.	2	PL	6	4	x	0	8	44W		1	2	2			
03				PB.	2	PL	6	4	x	0	8	44W		1	2	0			
04				PC.	1	PL	11	4	x	0	8	44W		1	1	0			
05				PD.	4	PL	4	0	x	0	12	A572 GR50		4	0	0			
06				PG.	2	PL	16	0	x	0	8	〃		1	4	0			
07				PH.	4	PL	4	0	x	0	12	〃		3	3	0			
08				PK	4	PL	8	3	x	0	6	44W		1	2	13			
09				500D	2		L	3	x 3 x 5/16			44W		1	2	8			
10				PM	2	PL	8	3	x	0	6	〃		0	10	0			
11				1		IF.		5/16						60	3	0			
12				1		IF.		4						58	6	0			
13																			
14	0701	A340		1		W	24	131				A572 GR50		36	4	8	107	25	
15																			
16				Foo1															
17			200A	4		L	3	x 3 x 5/16				44W		0	5	8			
18			1			IF.		3/16						3	6	0			
19																			
20	0701	C340		1		W	12	14				A572 GR50		9	8	8	42	18	
21				Foo1															
22			200A	2		L	3	x 3 x 5/16				44W		0	5	8			
23			AA	1		L	4	x 4 x 3/8				〃		0	5	8			Bent
24			AB	1		L	4	x 4 x 3/8				〃		0	5	8			〃
25						IF.		3/16						4	0	0			
26			TOTAL						TOTAL										1 OF 2
01	0701	G340		1		W	12	19				A572 GR50		8	4	12	49	19	
02																			
03				Foo1															
04			210A	2		L	3	x 3 x 5/16				44W		0	8	8			
05			AC	1		L	4	x 4 x 3/8				〃		0	5	8			Bent
06			AD	1		L	4	x 4 x 3/8				〃		0	5	8			〃
07				1		IF		3/16						4	6	0			
08																			
09	0701	H340		1		W	12	14				A572 GR50		10	6	8	43	16	
10																			
11				Mark															
12	0701	K340X		2		W	12	14				A572 GR50		9	0	9	116	19	
13																			
14				Mark															
15	0701	M340X		1		W	12	30				A572 GR50		9	0	9	49	21	
16																			
17				Mark															
18	0701	N340X		1		W	12	30				A572 GR50		6	10	3	49	21	
19																			
20																			
21																			
22																			
23																			
24																			
25																			
26			TOTAL		52				TOTAL					229					2 OF 2.

Field Bolts
4 - 7/8ø x 2¾ (A325)
18 - 7/8ø x 2 〃

Detail Mat'l G40.21 44W
No Paint
Weld E70 XX
Ref E6

Field Work Note Added

mar 18/85

R E V.	1 DATE MAY 1, 85	BY H.SS.	SPEC. A572 GR50. U/N	**FRANKEL STEEL LIMITED**	
	2 DATE	BY	HOLES 15/16ø U/N	220 ATTWELL DRIVE, UNIT 1, REXDALE, ONTARIO M9W 5B2	
	3 DATE	BY	FINISH		
MADE 27 FC	DATE Jan 85	SQUAD FR.	PROJECT: 7 World Trade Center.	CONTRACT 84-15	DWG.No. 340
CHK'D. 28 LD	DATE MAR/85		DETAIL: 6th Floor Beams @ EL 375'-6		