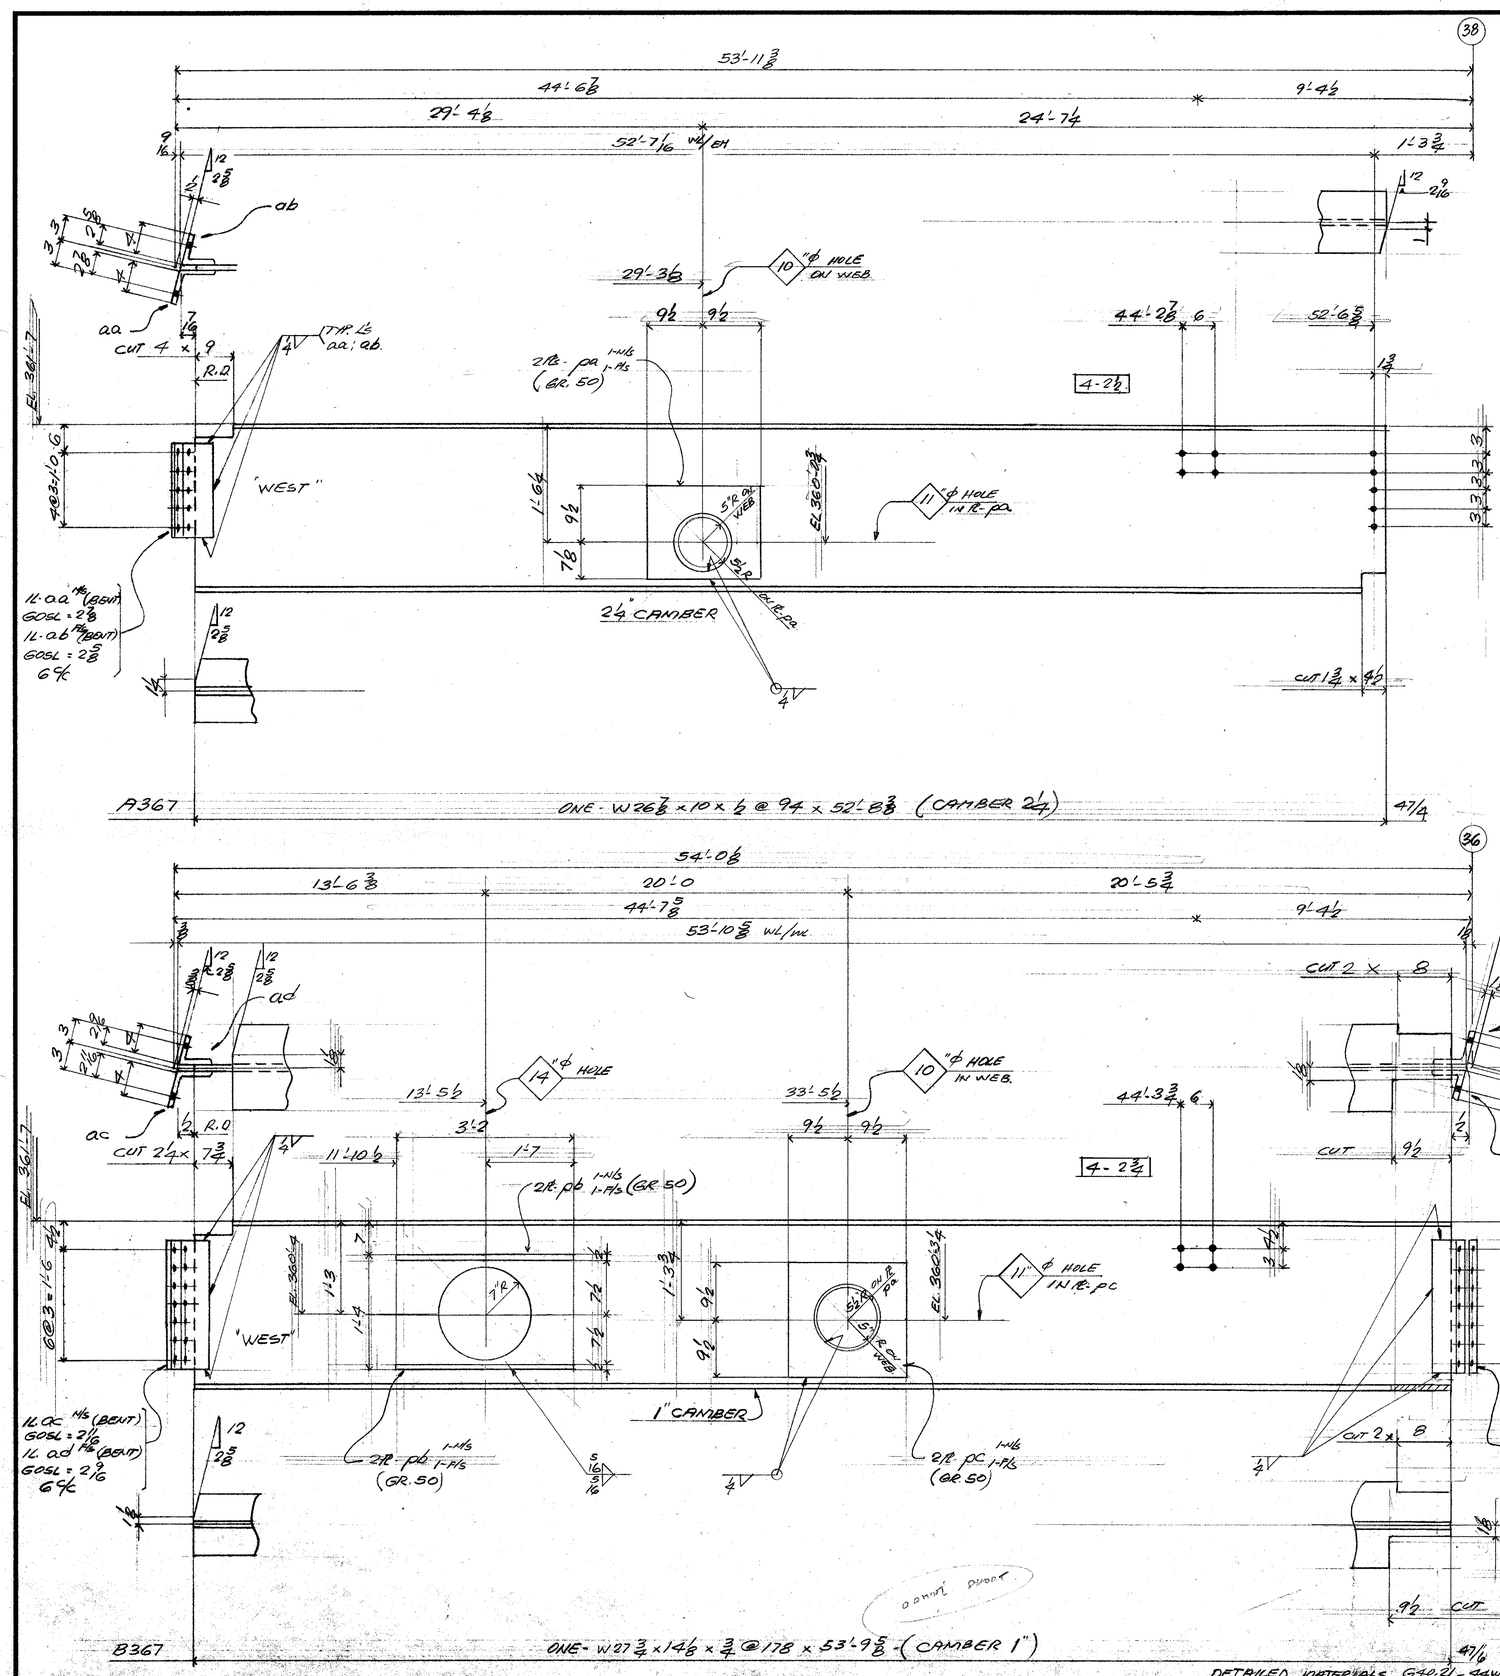


BILL OF MATERIAL

LINE	COST	COMMX SHIP DIVN.	PIECE MARKS MAIN MAT'L.	PIECE MARKS DETAIL MAT'L.	NO. OF PIECES	MATERIAL DESCRIPTION PL	WIDTH Inch	WIDTH 16th	X PLATE ONLY	THK. In.	THK. 16th	GRADE CODE	DSOR	FINISHED LENGTH Feet	FINISHED LENGTH In.	FINISHED LENGTH 16th	PAGE	LINE	REMARKS
01				FOO1															
02				PA	2	PL	16	10	X	0	8	A572GR50	D	1	7	0			
03				AA	1	L	4	x	3 x 5/16			44W		1	2	8			(BENT)
04				AB	1	L	4	x	3 x 5/16			44W		1	2	8			(BENT)
05					1	IF	1/4							21	2	0			
06		0031	A367		1	W	27 x 94					A572GR50	S	52	8	4	47	4	✓
07																			
08																			
09				FOO1															
10				PB	7	PL	4	0	x	0	8	A572GR50	D	3	7	0			
11				PC	2	PL	19	0	x	0	8	A572GR50	D	1	7	0			
12				AC	1	L	4	x	3 x 5/16			44W		1	8	8			(BENT)
13				AD	1	L	4	x	3 x 5/16			44W		1	8	8			(BENT)
14				AG	1	L	4	x	3 x 5/16			44W		1	8	8			(BENT)
15				AH	1	L	4	x	3 x 5/16			44W		1	8	8			(BENT)
16					1	IF	1/4							26	6	0			
17					1	IF	5/16							25	4	0			
18		0031	B367		1	W	27 x 178					A572GR50	S	53	9	10	47	6	✓
19																			
20																			
21																			
22																			
23																			
24																			
25																			
26			TOTAL		21 ✓				TOTAL					188 ✓					
01																			
02																			
26			TOTAL						TOTAL										

REV.				
1	DATE	BY	SPEC. A572 GR 50	
2	DATE	BY	HOLES 15/16ϕ	
3	DATE	BY	FINISH	

MADE 27 EV — DATE FEB 86 — SQUAD F.R.
CHK'D. 28 JDP — DATE MARCH 85

FRANKEL STEEL LIMITED
220 ATTWELL DRIVE, UNIT 1, REXDALE, ONTARIO M9W 5B2

PROJECT: 7 WORLD TRADE CENTER
DETAIL: BEAMS @ 5TH FLOOR
CONTRACT 84-15
DWG.No. 367