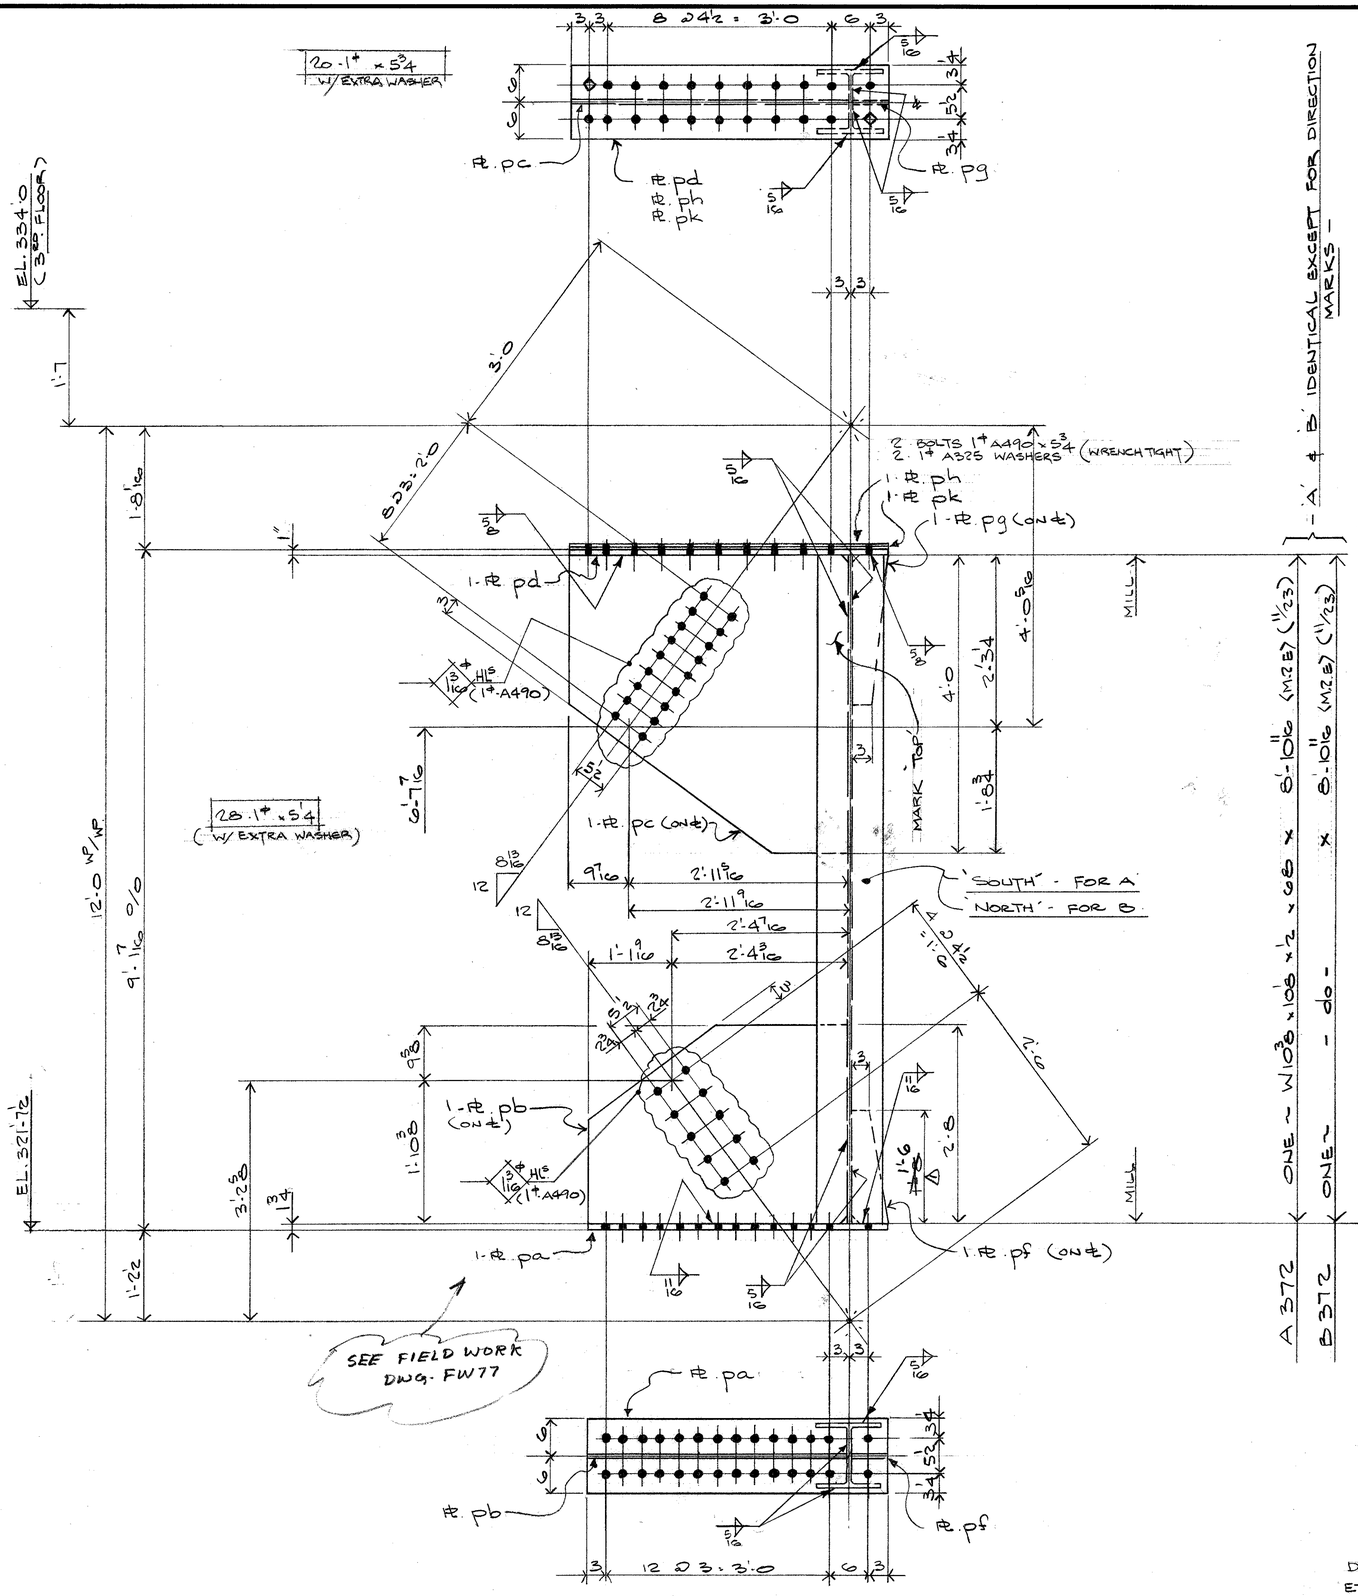


BILL OF MATERIAL

LINE	COST	COMMX SHIP DIVN.	PIECE MARKS MAIN MAT'L.	PIECE MARKS DETAIL MAT'L.	NO. OF PIECES	MATERIAL DESCRIPTION PL	WIDTH Inch	WIDTH 16th	X PLATE ONLY	THK. In.	THK. 16th	GRADE CODE	DSGR	FINISHED LENGTH Feet	FINISHED LENGTH In.	FINISHED LENGTH 16th	PAGE	LINE	REMARKS
01					F002														
02																			
03				PA	2	PL	12	0	X	1	0	44W		4	0	0			
04				PB	2	PL	32	0	X	1	0			3	5	12			
05				PC	2	PL	44	12	X	1	0			4	0	0			
06				PD	2	PL	12	0	X	1	0			4	3	0			
07				PE	2	PL	5	12	X	1	0			1	0	0			
08				PG	2	PL	5	12	X	1	0			2	0	0			
09				PH	2	PL	12	0	X	0	3			4	3	0			
10				PK	2	PL	12	0	X	0	2			4	3	0			
11																			
12					1	IF	5/16							62	0	0			
13					1	IF	5/8							17	0	0			
14					1	IF	1 1/16							16	0	0			
15																			
16					4	H.T. BOLT 1" x 5 3/4						A490							
17					4	WASHER 1"						A325							
18																			
19	0003	A372			1	W10 x 68						A572 GR50	B	10	11	11/23			M3B COL.
20	0003	B372			1	W10 x 68						A572 GR50	B	10	11	11/23			M3B COL.
21																			
22																			
23																			
24																			
25																			
26			TOTAL		31				TOTAL					137			1	OF 1	
01																			
02																			
26			TOTAL						TOTAL										

WHITE

FIELD BOLT SUMMARY

56 - 1" x 5 1/4 (A490)
40 - 1" x 5 3/4 (A490)
96 - 1" WASHERS (A325)

DETAIL MATERIAL G40.21 (44W)
E70xx SERIES ELECTRODES
REF: DIAG. E2, E3, E121, 910 909

APP'D 2/85 R.W.
MAR 1/85

REV.					
1	DATE APR 2/85	BY FR	SPEC. A372 GR 50 H/N	**FRANKEL STEEL LIMITED**	
2	DATE	BY	HOLES 1" U/N	220 ATTWELL DRIVE, UNIT 1, REXDALE, ONTARIO M9W 5B2	
3	DATE	BY	FINISH NO PAINT		
MADE 27	K&W J.	DATE FEB/85	SQUAD F.R.	PROJECT: 7 WORLD TRADE CENTER	CONTRACT 84-15
CHK'D. 28	D.I.	DATE FEB 85		DETAIL: POSTS - SOUTH ELEVATION (CORE)	DWG.No. 372