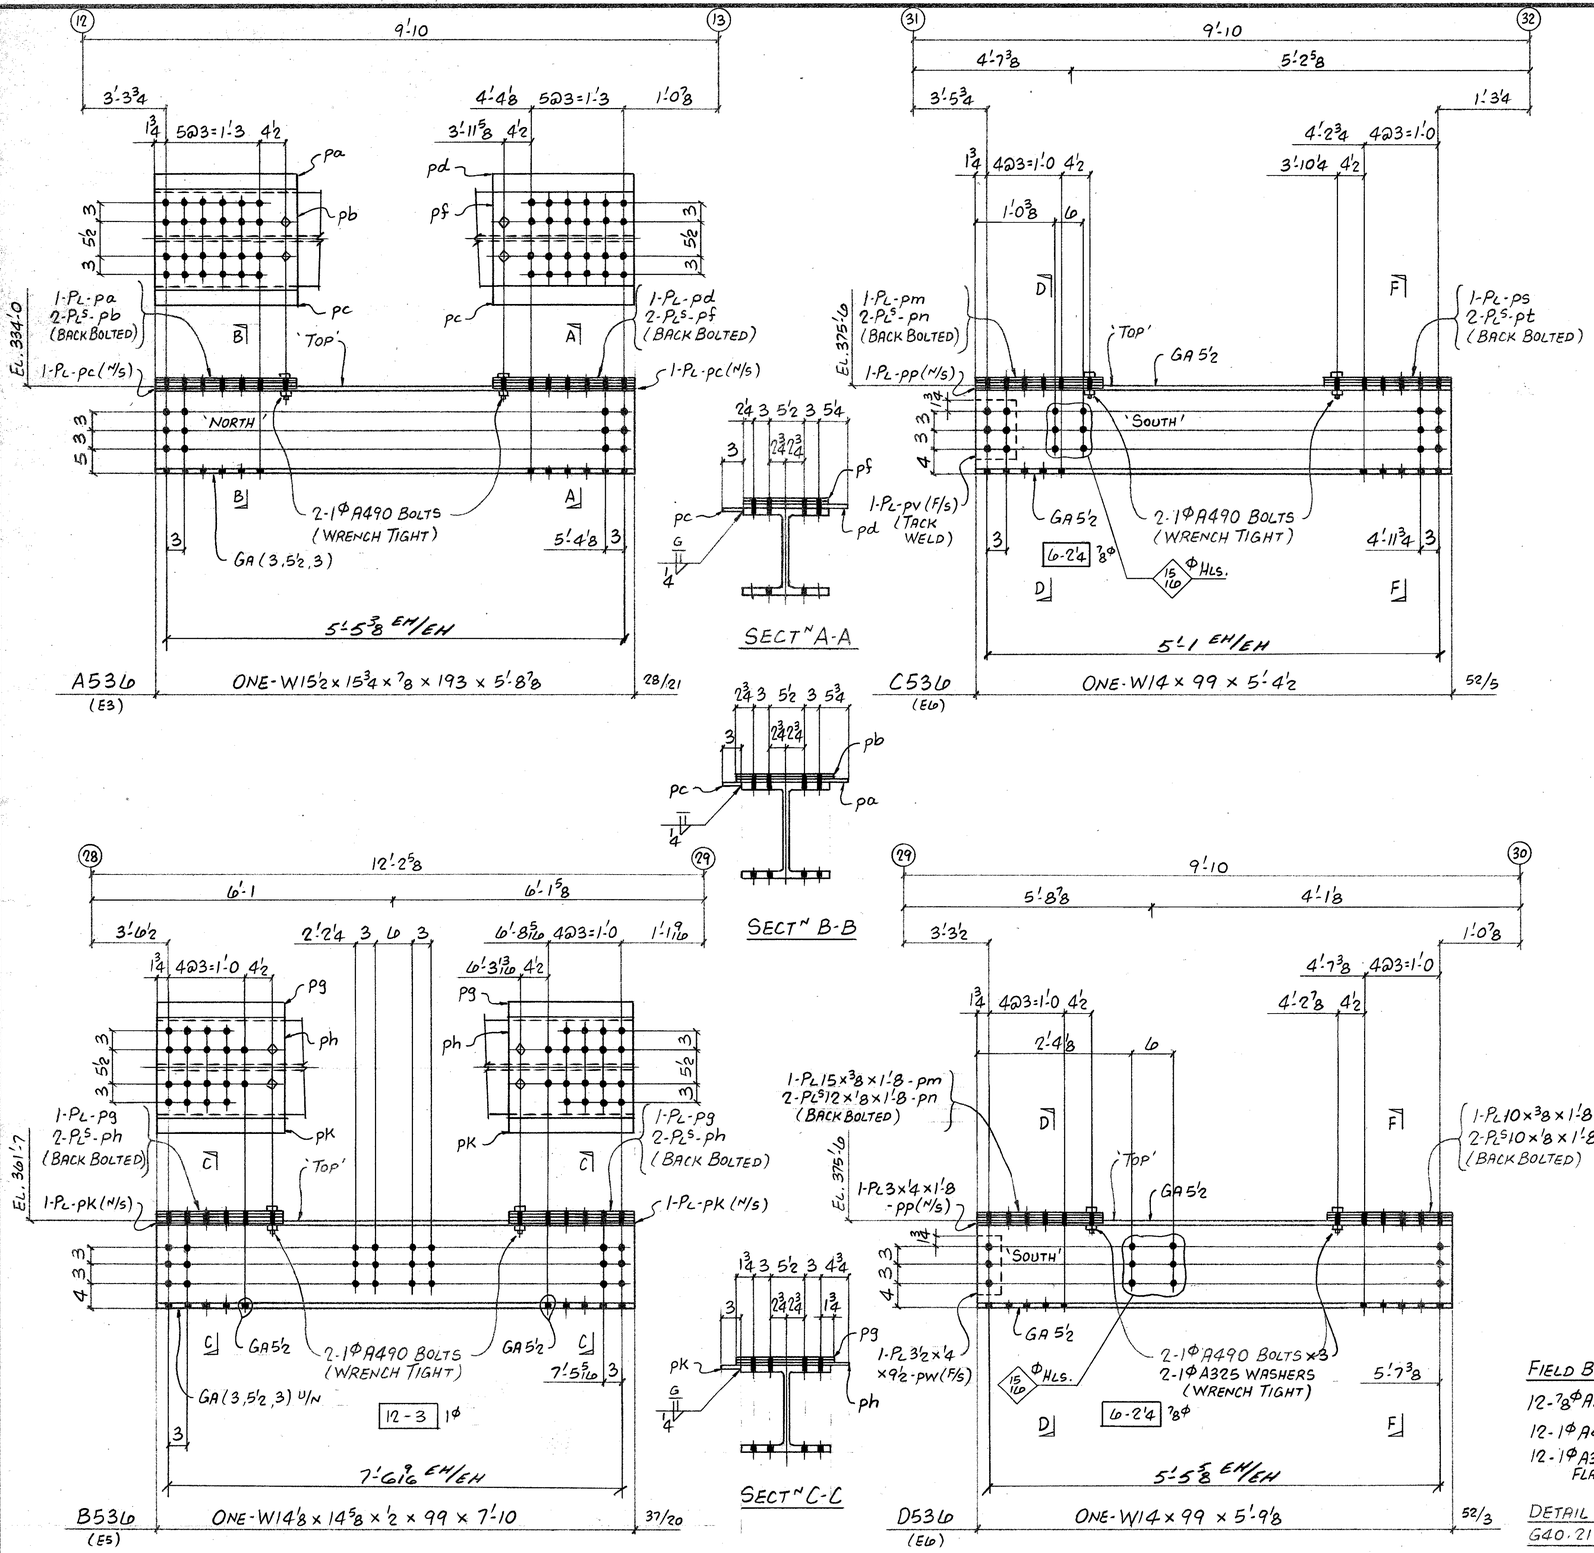


BILL OF MATERIAL

LINE	COST	COMMX SHIP DIVN.	PIECE MARKS MAIN MAT'L.	PIECE MARKS DETAIL MAT'L.	NO. OF PIECES	MATERIAL DESCRIPTION PL	WIDTH inch	WIDTH 16th	X PLATE ONLY	THK. in.	THK. 16th	GRADE CODE	DOS OR	FINISHED LENGTH Feet	FINISHED LENGTH In.	FINISHED LENGTH 16th	PAGE	LINE	REMARKS
01				F001															
02																			
03				PA	1	PL	20	0	X	0	6	44W		1	11	0			
04				PB	2	PL	17	0	X	0	2			1	11	0			
05				PC	2	PL	3	0	X	0	4			1	11	0			
06				PD	1	PL	19	0	X	0	6			1	11	0			
07				PE	2	PL	16	0	X	0	2			1	11	0			
08																			
09			0																
10					1	1F		4							3	10	0		
11					1	7G		4							3	10	0		
12					4	HT BOLTS 1Φ x 3 3/4						490							
13					4	HT WASHERS 1Φ						325							
14																			
15		0020	A536		1		W14x193					A36		5	8	14	28	21	
16																			
17																			
18				F001															
19																			
20				PG	2	PL	18	0	X	0	6	44W		1	8	0			
21				PH	4	PL	15	0	X	0	2			1	8	0			
22				PK	2	PL	3	0	X	0	4			1	8	0			
23																			
24																			
25					1	1F		4							3	4	0		
26			TOTAL						TOTAL										1 OF 3
01					1	7G		4							3	4	0		
02					4	HT BOLTS 1Φ x 3						490							
03					4	HT WASHERS 1Φ						325							
04																			
05		0027	B536		1		W14x99					A36		7	10	0	37	20	
06																			
07																			
08				F001															
09																			
10				PM	1	PL	15	0	X	0	6	44W		1	8	0			
11				PN	2	PL	12	0	X	0	2			1	8	0			
12				PP	1	PL	3	0	X	0	4			1	8	0			
13				PS	1	PL	10	0	X	0	6			1	8	0			
14				PT	2	PL	10	0	X	0	2			1	8	0			
15				PV	1	PL	6	0	X	0	4				9	8			
16																			
17																			
18					1	1F		4							1	8	0		
19					1	7G		4							1	8	0		
20					4	HT BOLTS 1Φ x 3						490							
21					4	HT WASHERS 1Φ						325							
22																			
23		0701	~~S36~~ C350		1		W14x99					A36		5	4	8	52	5	
24																			
25																			
26			TOTAL						TOTAL										2 OF 3

Apr 13/85

R E V.	1 DATE	BY	SPEC. A36 U/N	FRANKEL STEEL LIMITED	
	2 DATE	BY	HOLES 1 1/16Φ U/N (FOR 1Φ A490 BOLTS)		
	3 DATE	BY	FINISH	220 ATTWELL DRIVE, UNIT 1, REXDALE, ONTARIO M9W 5B2	

MADE	DATE	SQUAD	PROJECT	CONTRACT	DWG.No.
27 BJB	MAR'6/85	FR	7 WORLD TRADE CENTRE	84-15	536
CHK'D. 28 WAD	DATE APR/85		DETAIL: EAST & WEST ELEV. WIND GIRDERS		