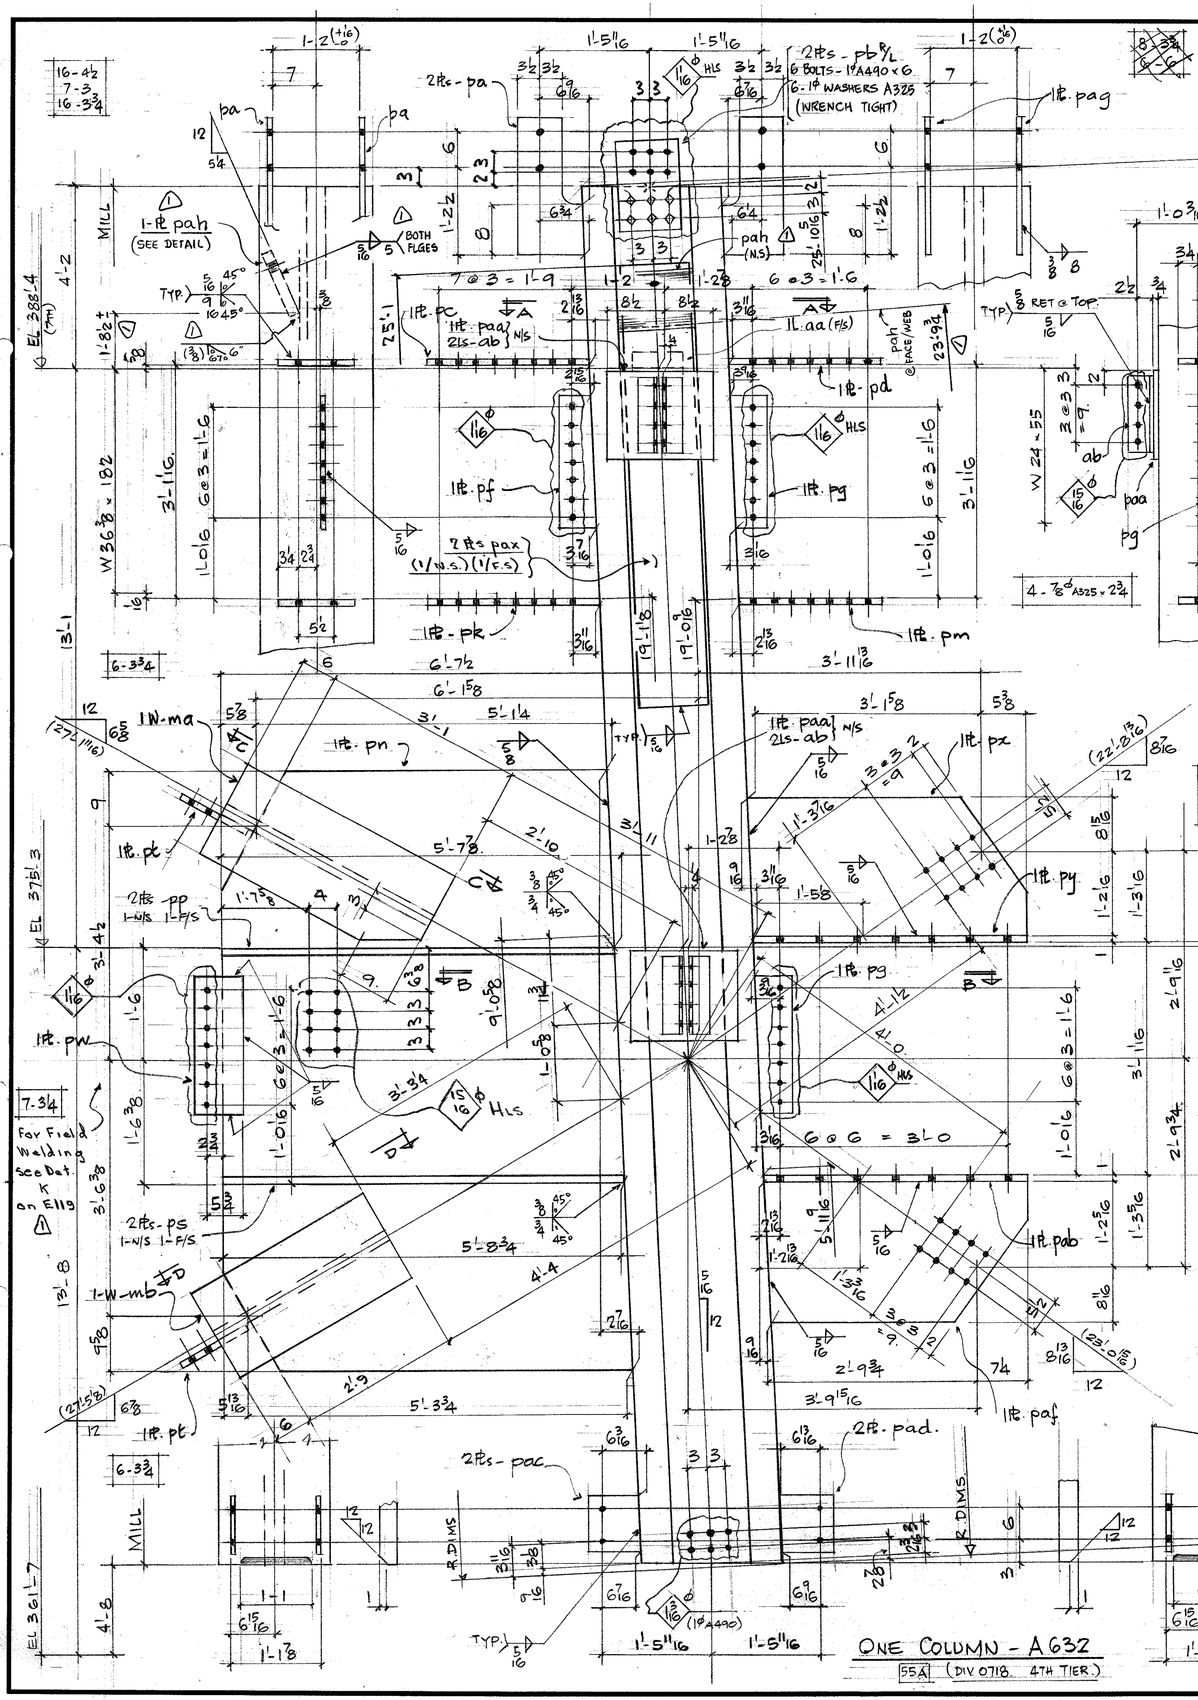


BILL OF MATERIAL

LINE	COOSIE	COMMX SHIP DIVN.	PIECE MARKS MAIN MAT'L.	PIECE MARKS DETAIL MAT'L.	NO. OF PIECES	MATERIAL DESCRIPTION PL	WIDTH Inch	WIDTH 16th	X	PLATE ONLY THK. In.	PLATE ONLY THK. 16th	GRADE CODE	DSOR	FINISHED LENGTH Feet	FINISHED LENGTH In.	FINISHED LENGTH 16th	PAGE	LINE	REMARKS
01				FOO1															
02				PAX	2	P1	12	8	x		1 4	44W		7	0	0			PREP. 2 EDGE
03				PA	2	P1	10	4	x		1 0	44W		1	10	8			
04				PB$^{B}/_{L}$	2		10	0	x		10			1	7	0			
05				PC	1		12	0	x		1 0			2	1	12			
06				PD	1		12	0	x		1 0			1	11	12			
07				PE	1		5	4	x		0 8			1	9	8			
08				PG	2		5	4	x		0 8			1	9	8			
09				PK	1		12	0	x		1 0			2	2	8			
10				PM	1		12	0	x		1 0			1	10	12			
11				PN	1		69	9	x		1 4			8	5	8			
12				PP	2		5	8			1 4			5	7	14			
13				PS	2		5	8			1 4			5	8	12			
14				PT	2		9	8	x		0 12			0	11	12			
15				PW	1		7	8	x		0 8			1	9	8			
16				PX	1		23	0	x		1 0			3	7	0			
17				PY	1		12	0	x		1 0			2	6	7			
18				PAA	2		13	0	x		12			1	5	0			
19				PAD	1		12	0	x		1 0			2	5	9			
20				PAC	2		8	8	x		1 0			1	9	8			
21				PAD	2		8	12	x		1 0			1	9	8			
22				PAF	1		23	0	x		1 0			3	5	9			
23				PAG	2	P1	9	15	x		1 0	44W		1	10	8			
24				AA	1			L	3 x 3 x 4			44W		0	8	0			
25				AB	4			L	4 x 3 x 38			44W		1	0	0			
26			TOTAL						TOTAL										1 OF 2
01			MA	1				W	14 x 311			A36		3	7	0	78	7	SQ. I.E.
02			MB	1				W	14 x 311			A36		3	3	0	78	8	SQ. I.E.
03				6				H.T. BOLT. 1 x 6				490							
04				6				H.T. WASHER				325							
05																			
06				1				IF	4						0	6	0		
07				1				IF	5/16						30	10	0		
08				1				IF	3/8						5	4	0		
09				1				IF	9/16						1	7	0		
10				1				GG	7/8						11	6	0		
11				1				GG	3/4						2	0	0		
12				1				GG	9/16						2	0	0		
13				1				GG	7/16						11	6	0		
14				1				GG	3/8						2	0	0		
15				1				GG	5/16						2	0	0		
16																			
17	0718	AG32		1				W	14 x 730			A572 GR50		26	3	10	5	11	M.E. BEV.E. COL.
18																			
19																			
20																			
21																			
22																			
23																			
24																			
25																			
26			TOTAL	64					TOTAL					165					2 OF 2

R E V.	1 DATE MAY 8 '85 BY JEB	SPEC. A572 GR50 U/N	**FRANKEL STEEL LIMITED**		
	2 DATE BY	HOLES 13/16 U/N (FOR 1ϕ A490)	220 ATTWELL DRIVE, UNIT 1, REXDALE, ONTARIO M9W 5B2		
	3 DATE BY	FINISH			
MADE 27 AAS	DATE	SQUAD F.R.	PROJECT: 7 WORLD TRADE CENTRE	CONTRACT 84-15	DWG.No. 632
CHK'D. 28 MK	DATE APR 85		DETAIL: COLUMN 55A (4TH TIER)		