
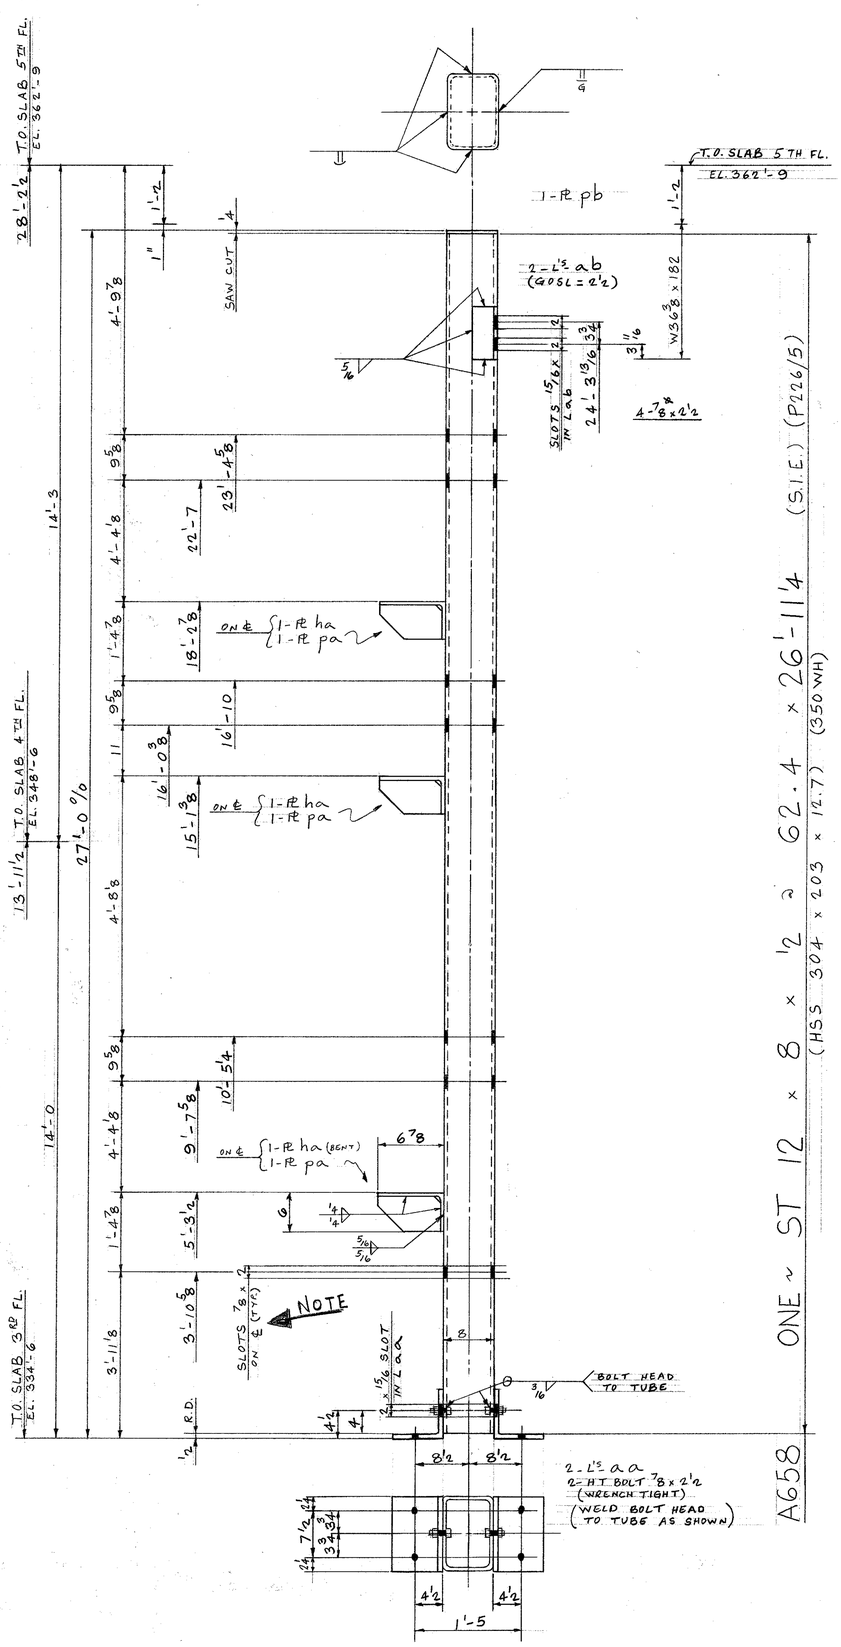


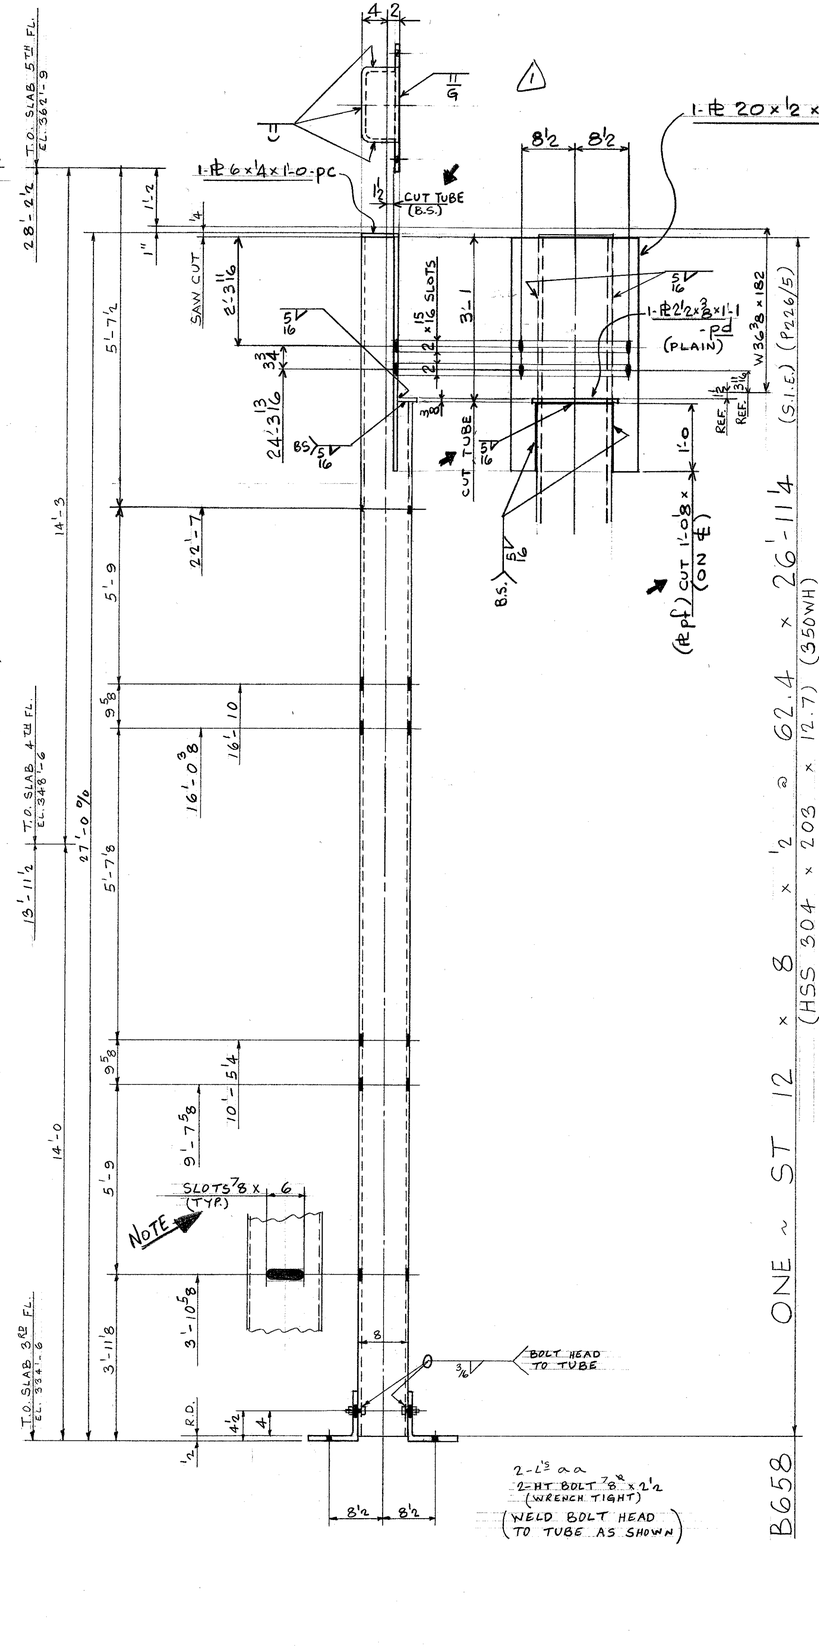

SHOP NOTES

MATERIAL G40.21-44W U/N
USE E70 SERIES ELECTRODES
REF. DWG'S CW9, CW11, CW12

FIELD BOLTS

8~ HT BOLTS ⅞ x 2½
8~ KWIK BOLTS ¾ x 5½

BILL OF MATERIAL

XST14

LINE	CCOSTE	COMMX SHIP DIVN.	PIECE MARKS MAIN MAT'L.	PIECE MARKS DETAIL MAT'L.	NO. OF PIECES	MATERIAL DESCRIPTION PL	WIDTH Inch	WIDTH 16th	X PLATE ONLY	THK. In.	THK. 16th	GRADE CODE	DOOR	FINISHED LENGTH Feet	FINISHED LENGTH In.	FINISHED LENGTH 16th	PAGE	LINE	REMARKS
01					F002														
02				HA	3	P.L	8		X	0	6	44W		1	0	6			BENT
03				PA	3	P.L	5	1/2	X	0	6			0	6	8			
04			PB		1	P.L	8		X	0	4			1	0	0			
05				AA	4	L8x8x1 1/2								1	0	0			
06			AB		2	L4x4x1 1/2								0	8	8			
07					4	H.T. BOLT 7/8x2 1/2						325							
08																			
09																			
10					1	I.F.	1	/4						6	0	0			
11					1	I.F.	5	/16						8	6	0			
12					1	FL	1	/4						6	8	0			
13																			
14																			
15																			
16																			
17		FWAN	A658		1	HSS 304x203x12.7						350WH		26	11	4	226	5	S.I.E.
18		FWAN	B658		1	HSS 304x203x12.7						350WH		26	11	4	226	5	S.I.E.
19																			
20																			
21																			
22																			
23																			
24																			
25																			
26			TOTAL		27							TOTAL		75			1-OF-1		

LINE	CCOSTE	COMMX SHIP DIVN.	PIECE MARKS MAIN MAT'L.	PIECE MARKS DETAIL MAT'L.	NO. OF PIECES	MATERIAL DESCRIPTION PL	WIDTH Inch	WIDTH 16th	X PLATE ONLY	THK. In.	THK. 16th	GRADE CODE	DOOR	FINISHED LENGTH Feet	FINISHED LENGTH In.	FINISHED LENGTH 16th	PAGE	LINE	REMARKS
01																			
02																			
26			TOTAL									TOTAL							

Nov. 26/85 R
Nov 5/85

REV.			
1	DATE Nov. 26/85	BY BF	SPEC. AS NOTED
2	DATE	BY	HOLES 15/16 ø U/NOTED
3	DATE	BY	FINISH NO PAINT

FRANKEL STEEL LIMITED
220 ATTWELL DRIVE, UNIT 1, REXDALE, ONTARIO M9W 5B2

MADE	DATE	SQUAD
27 M.X.	OCT. 85	F.R.
CHK'D. 28 BF	DATE Nov. 5/85	

PROJECT: 7 WORLD TRADE CENTER
DETAIL: FIELDWORK MATERIAL 4TH FLOOR

CONTRACT 84-15
DWG.No. 658