

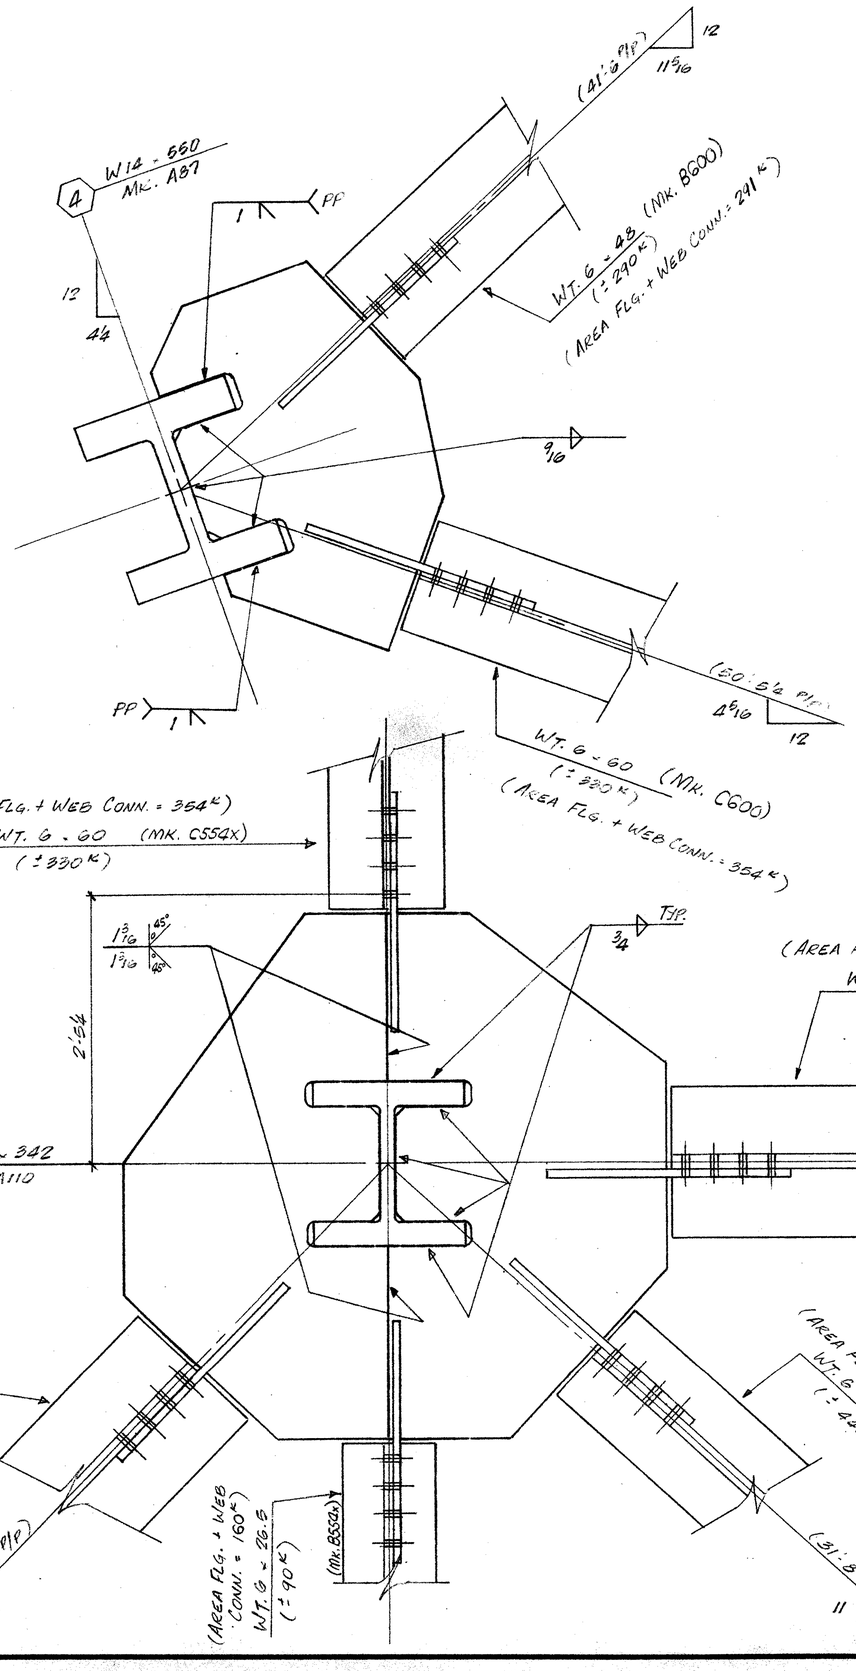


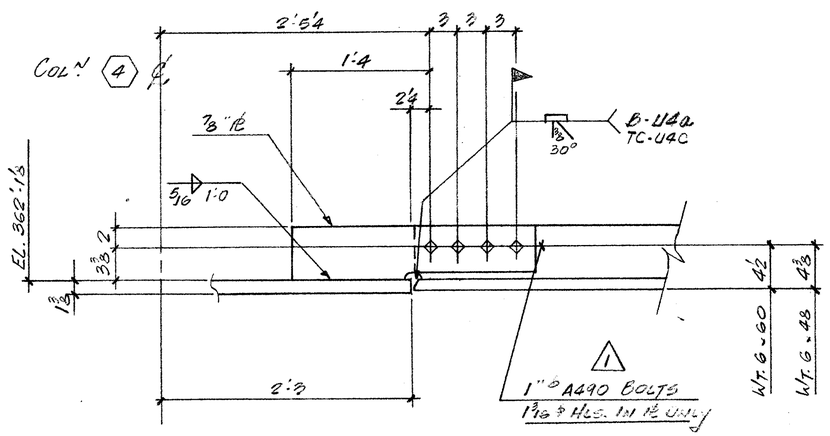

TYPICAL SECT'N. THRU COL'N. 4

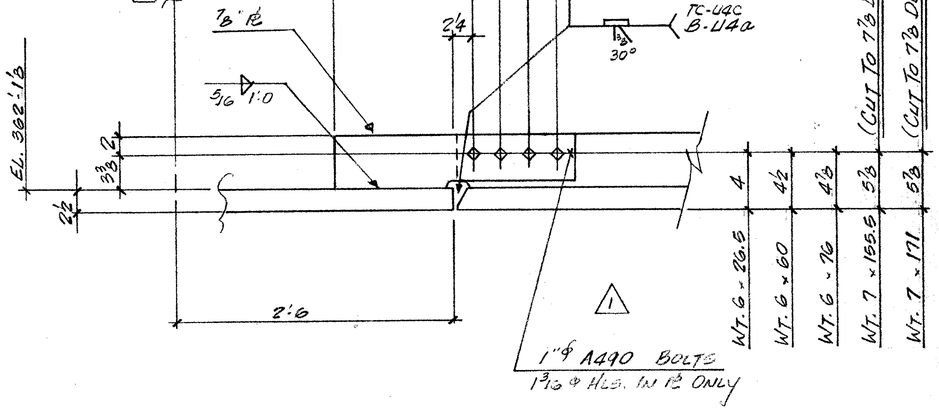

TYPICAL SECT'N. THRU COL'N. 59A

5TH FLOOR DIAPHRAM FRAMING.

(SCALE: 1/2" = 1'-0")

COL'NS 4 & 59A

REF. DIAG. # E8A

WELD - E70XX

WORK THIS DWG WITH DWG FW56

REVISED		
DATE 2'21'95	BY MH	OPEN HOLES
DATE	BY	PAINT
DATE	BY	ERECTED BY
DATE	BY	FIELD PAINT
DATE	BY	INSPECTION

7 WORLD TRADE CENTRE
47 STOREY OFFICE BLDG.
TISHMAN CONSTRUCTION — CUSTOMER
EMERY ROTH & SONS P.C. — ARCHITECT
IRWIN G. CANTOR P.C. — ENGINEER

FRANKEL STEEL LIMITED
220 ATTWELL DRIVE UNIT 1 REXDALE, ONTARIO M9W 5B2

SQUAD FR.
MADE BY MH DATE JAN'95 CHKD. BY D.I. DATE APR 95
CONT. No. 94-15 SHEET 903

FW56