
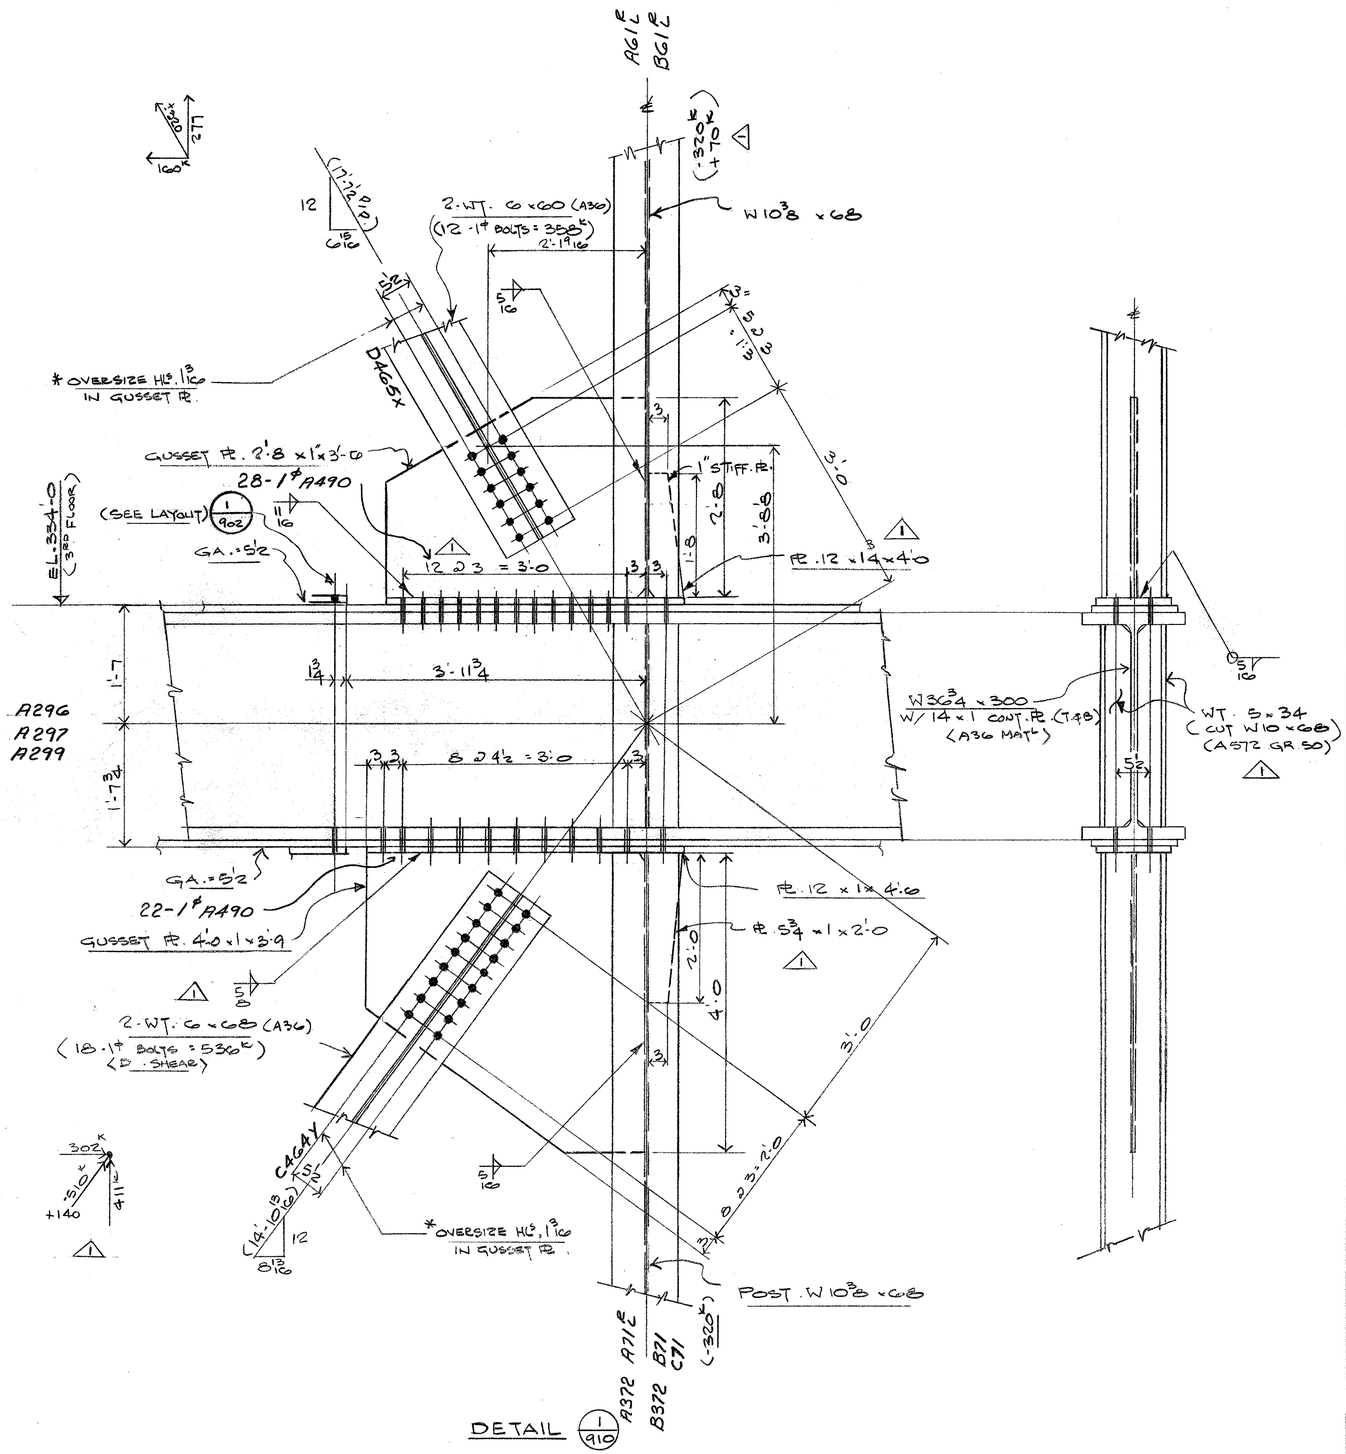


DETAIL 1/910

— LAYOUT AT POSTS · 3RD. FLOOR · SOUTH ELEVATION (CORE) —

REF: DIAG. E121

W10³8 x68 POSTS · A572-GR.50
CONN. MATL. · 44W

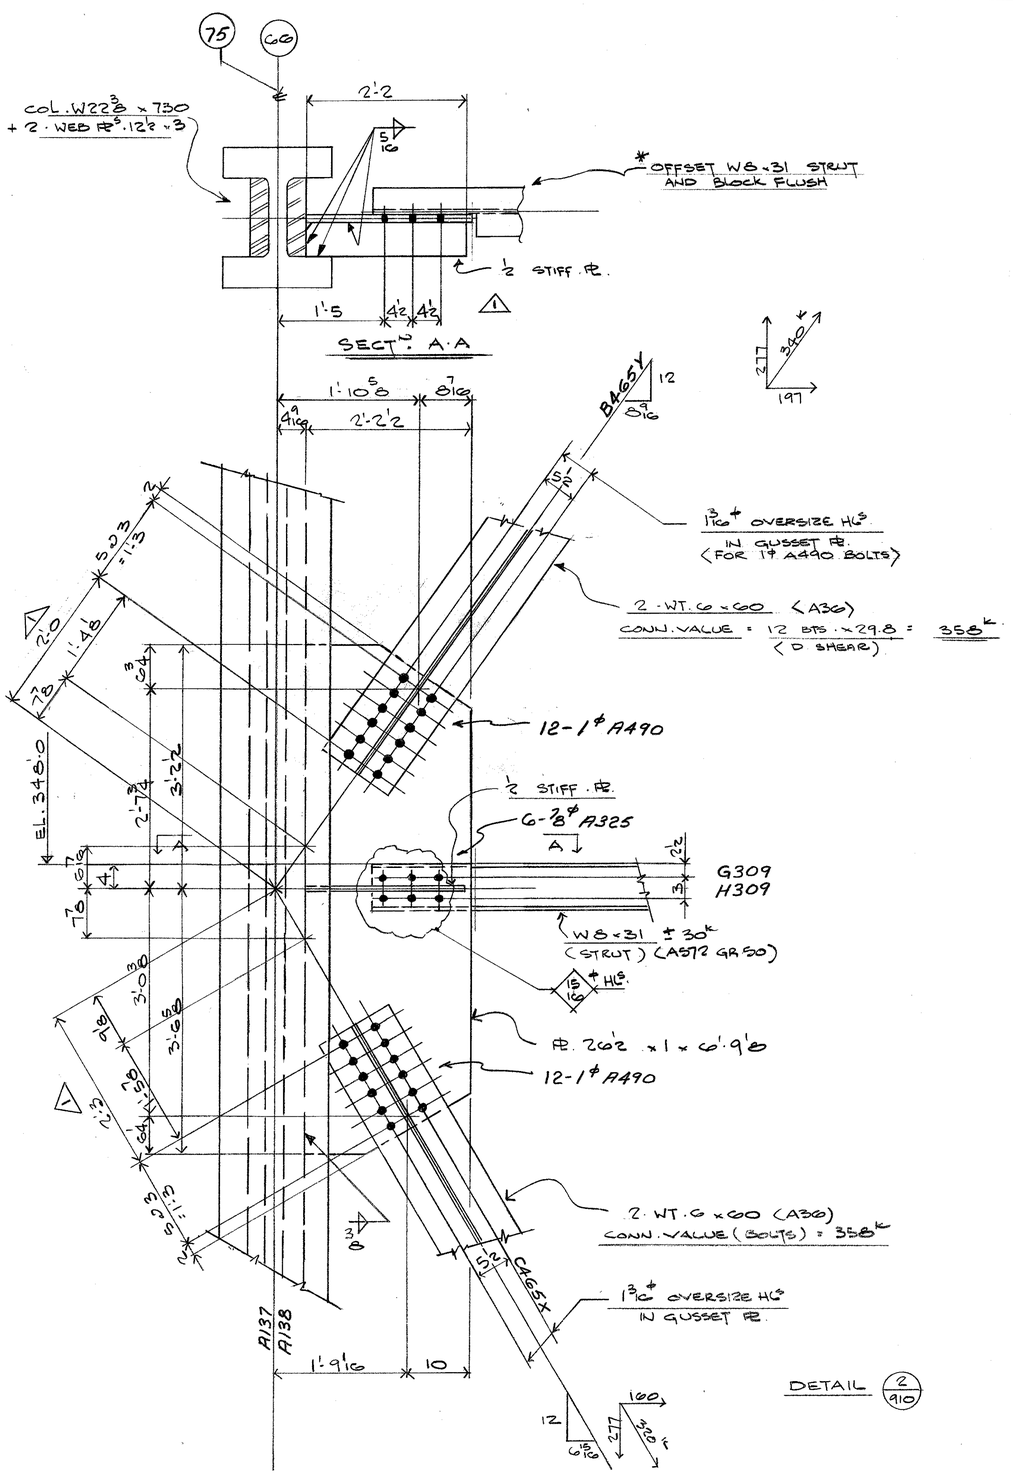

— LAYOUT AT COL. 60G · 4TH FLOOR · SOUTH ELEVATION —

REF: DIAG. E121

1 ← FOR 1# A490 BOLTS

1 REVISED ISSUED ENGINEER'S APPROVAL

REVISED			
DATE	BY	OPEN HOLES	1" # U.N.
DATE	BY	PAINT	NONE
DATE	BY	ERECTED BY	
DATE	BY	FIELD PAINT	
DATE FEB18/85	BY KBN	INSPECTION	

7 WORLD TRADE CENTER
LAYOUTS - SOUTH ELEVATION (CORE)
TISHMAN CONSTRUCTION — CUSTOMER
EMERY ROTH & SONS P.C. — ARCHITECT
IRWIN S CANTOR P.C. — ENGINEER

FRANKEL STEEL LIMITED
220 ATTWELL DRIVE UNIT 1 REXDALE, ONTARIO M9W 5B2

SQUAD F.R.
MADE BY K.B.N. DATE JAN/85 CHKD. BY D1 DATE FEB 85
CONT. No. 84-15 SHEET 910 1