


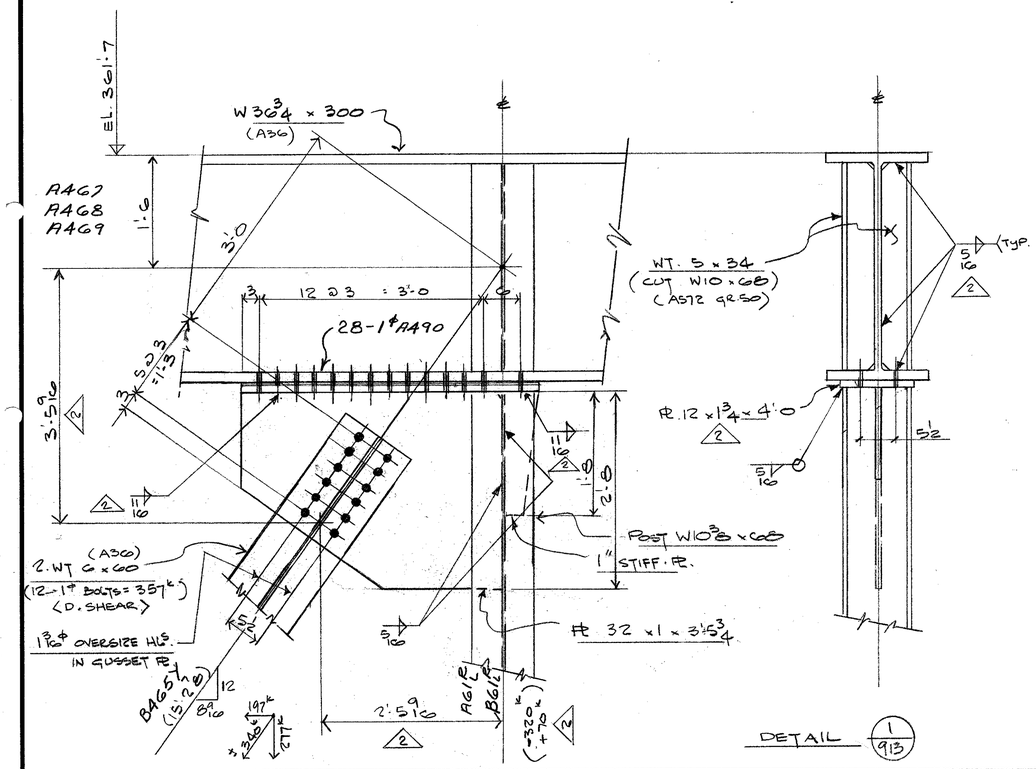


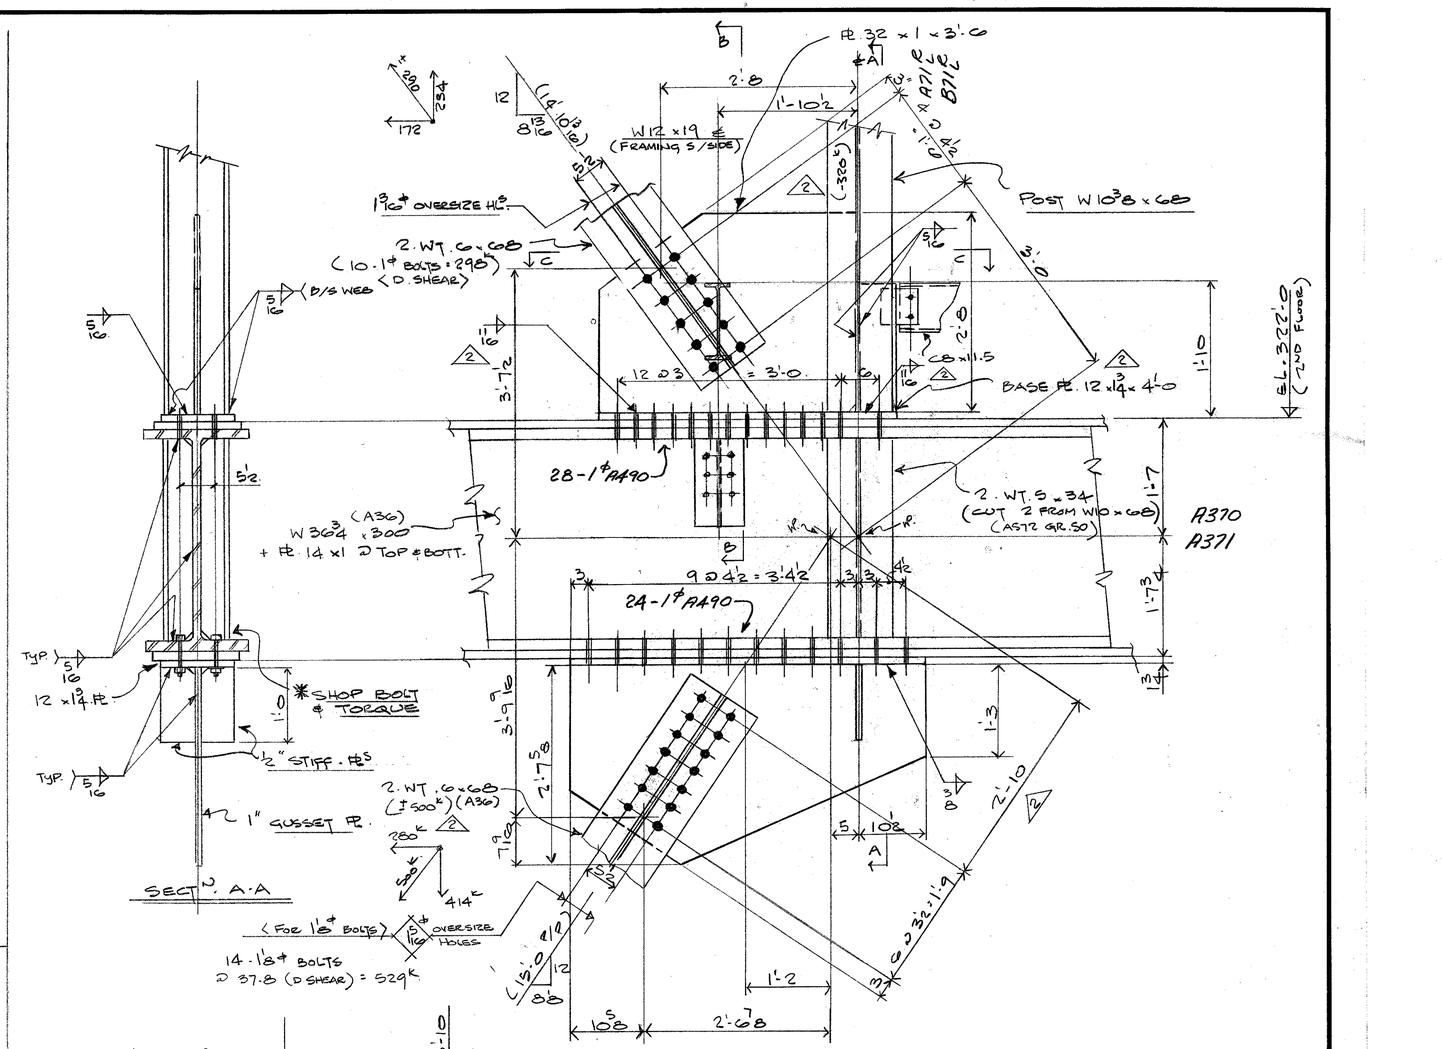

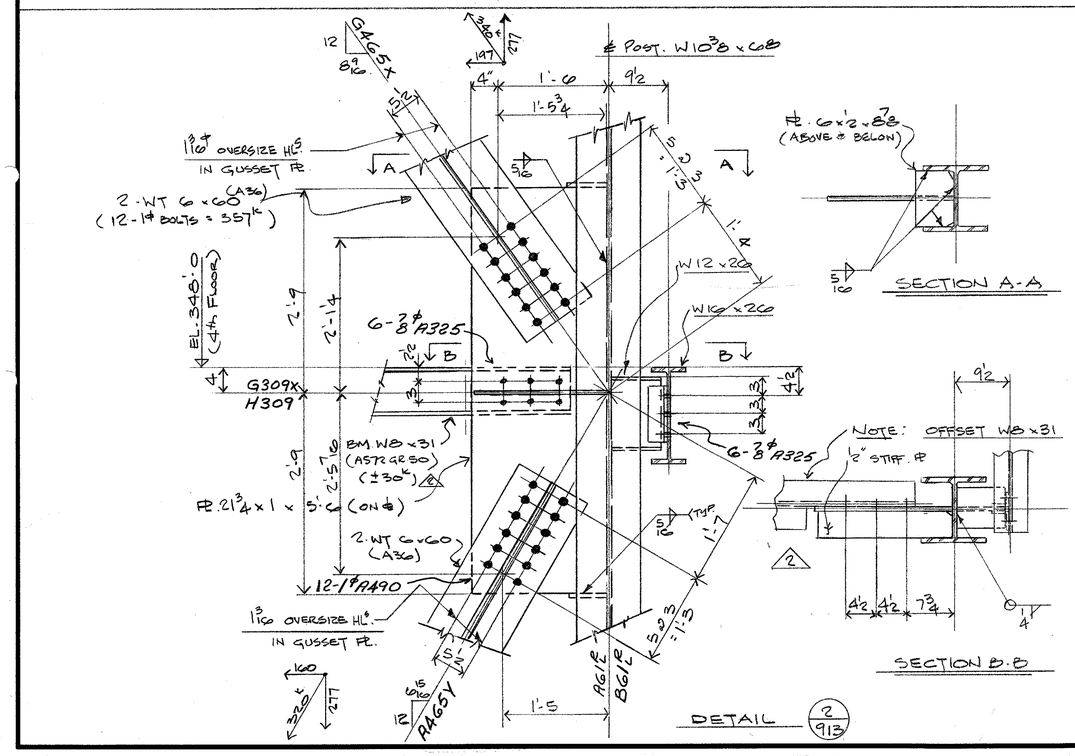

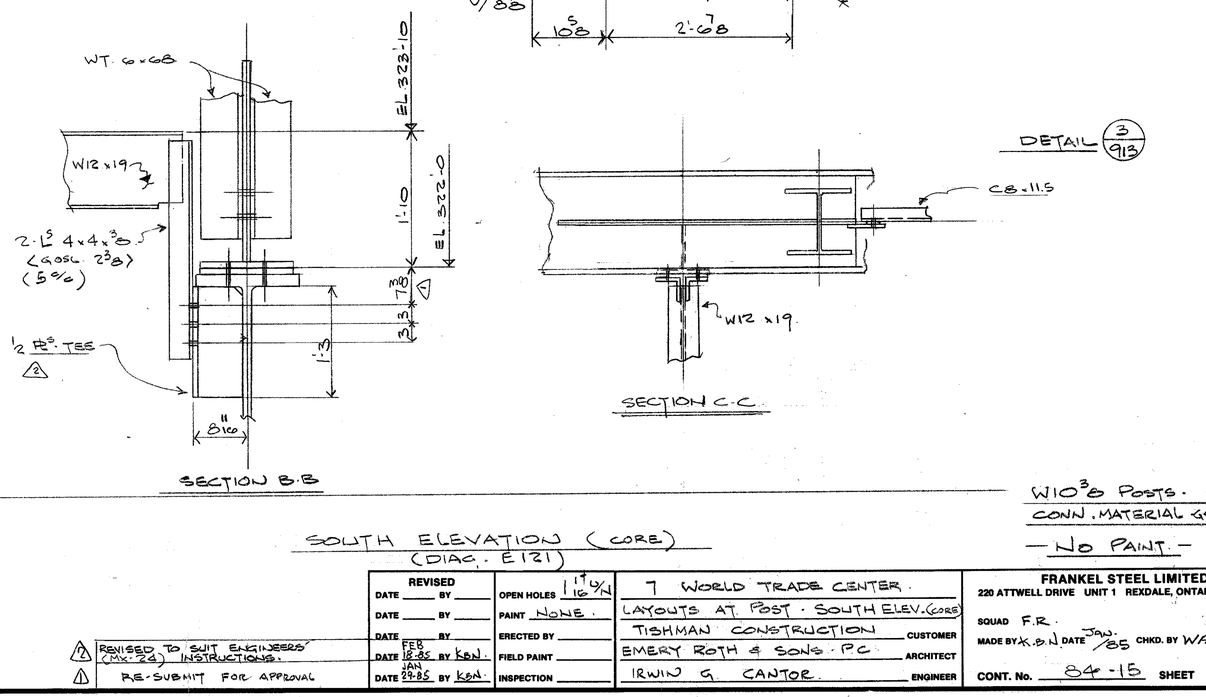

SOUTH ELEVATION (CORE)
(DIAG. E121)

W10 3/8 POSTS. A572. GR. 50.
CONN. MATERIAL G4021.44W

— NO PAINT. —

REVISED		
DATE	BY	
DATE	BY	
DATE	BY	
DATE FEB 12-85 JAN 29-85	BY K.B.N.	
DATE	BY	

2 REVISED TO SUIT ENGINEERS' (MK-24) INSTRUCTIONS.
1 RE-SUBMIT FOR APPROVAL

OPEN HOLES	1" 1/16 Y/N
PAINT	NONE
ERECTED BY	
FIELD PAINT	
INSPECTION	

7 WORLD TRADE CENTER
LAYOUTS AT POST - SOUTH ELEV. (CORE)
TISHMAN CONSTRUCTION — CUSTOMER
EMERY ROTH & SONS P.C. — ARCHITECT
IRWIN G CANTOR — ENGINEER

FRANKEL STEEL LIMITED
220 ATTWELL DRIVE UNIT 1 REXDALE, ONTARIO M9W 5B2

SQUAD F.R. MADE BY K.B.N. DATE JAN. 85 CHKD. BY WAD DATE APR 85
CONT. No. 84-15 SHEET 913 2