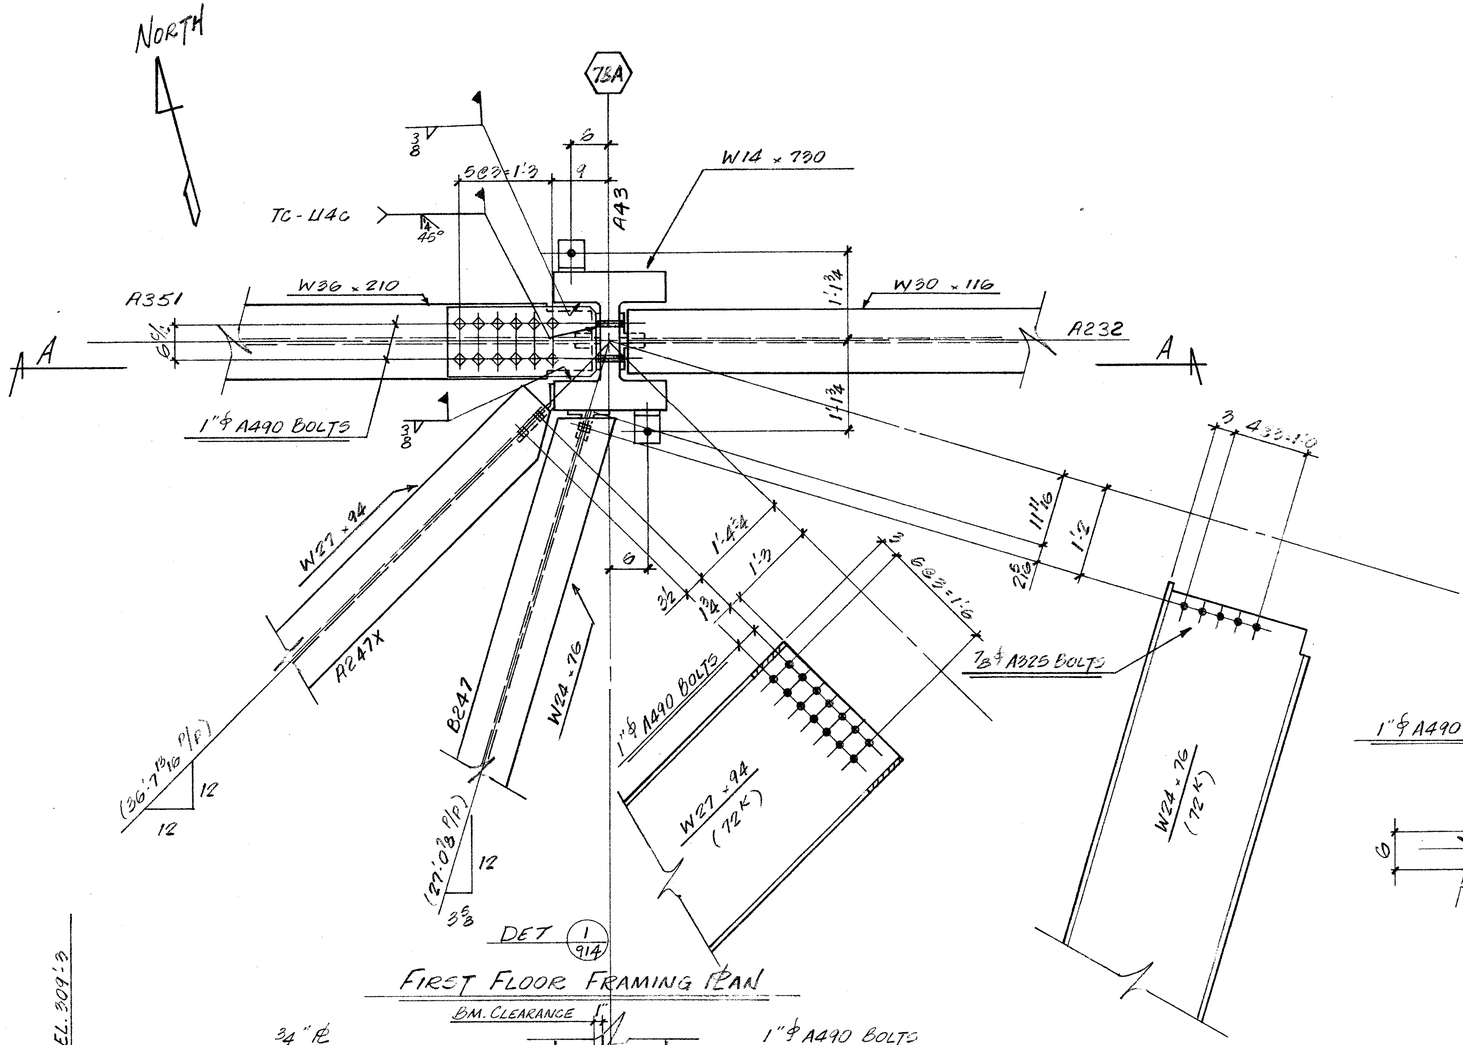


NOTE:

ALL MAT'L GRADE 50

ALL CONN. MAT'L G40.21-44W

WELD = E70XX

WORK THIS DWG WITH DWG # FW20 REF. DIAG. # E1

REVISED			
DATE ____ BY ____	OPEN HOLES ____	7 WORLD TRADE CENTRE	
DATE ____ BY ____	PAINT ____	47 STOREY OFFICE BLDG.	
DATE ____ BY ____	ERECTED BY ____	TISHMAN CONSTRUCTION	CUSTOMER
DATE ____ BY ____	FIELD PAINT ____	EMERY ROTH & SONS P.C.	ARCHITECT
DATE ____ BY ____	INSPECTION ____	IRWIN G. CANTOR P.C.	ENGINEER

FRANKEL STEEL LIMITED
220 ATTWELL DRIVE UNIT 1 REXDALE, ONTARIO M9W 5B2

SQUAD F.R.
MADE BY MH DATE Dec'84 CHKD. BY WAD DATE APR 85
CONT. No. 84-15 SHEET 914