
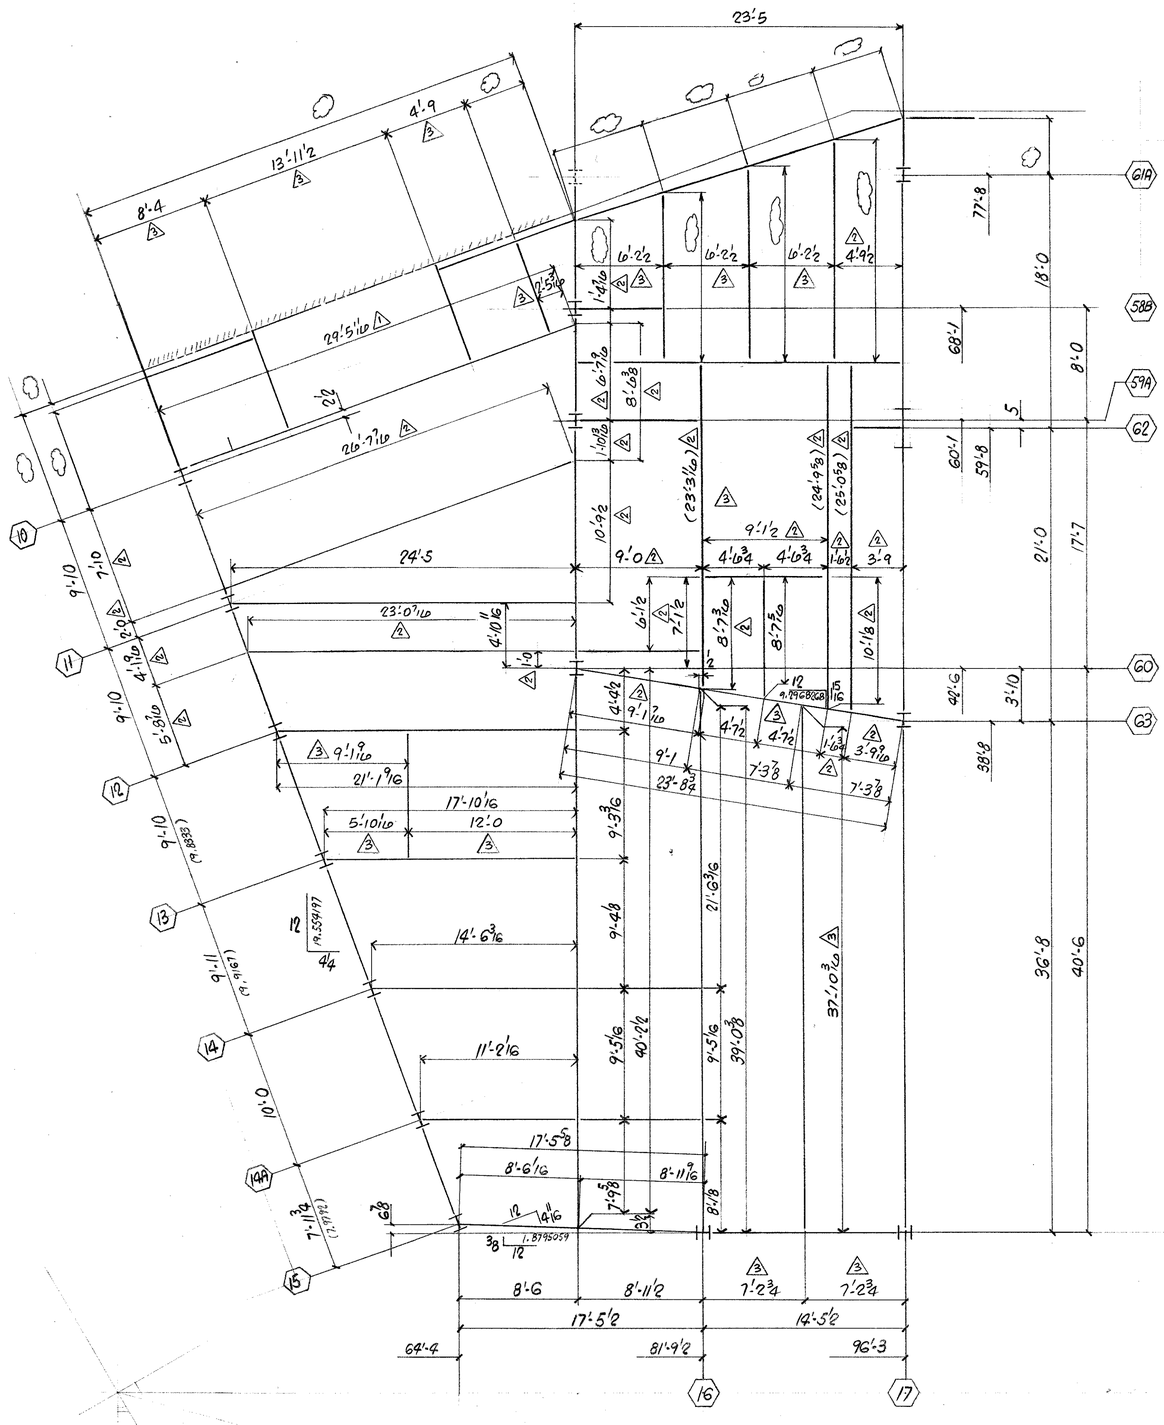


GEOMETRY LAYOUT FOR 3RD FLOOR

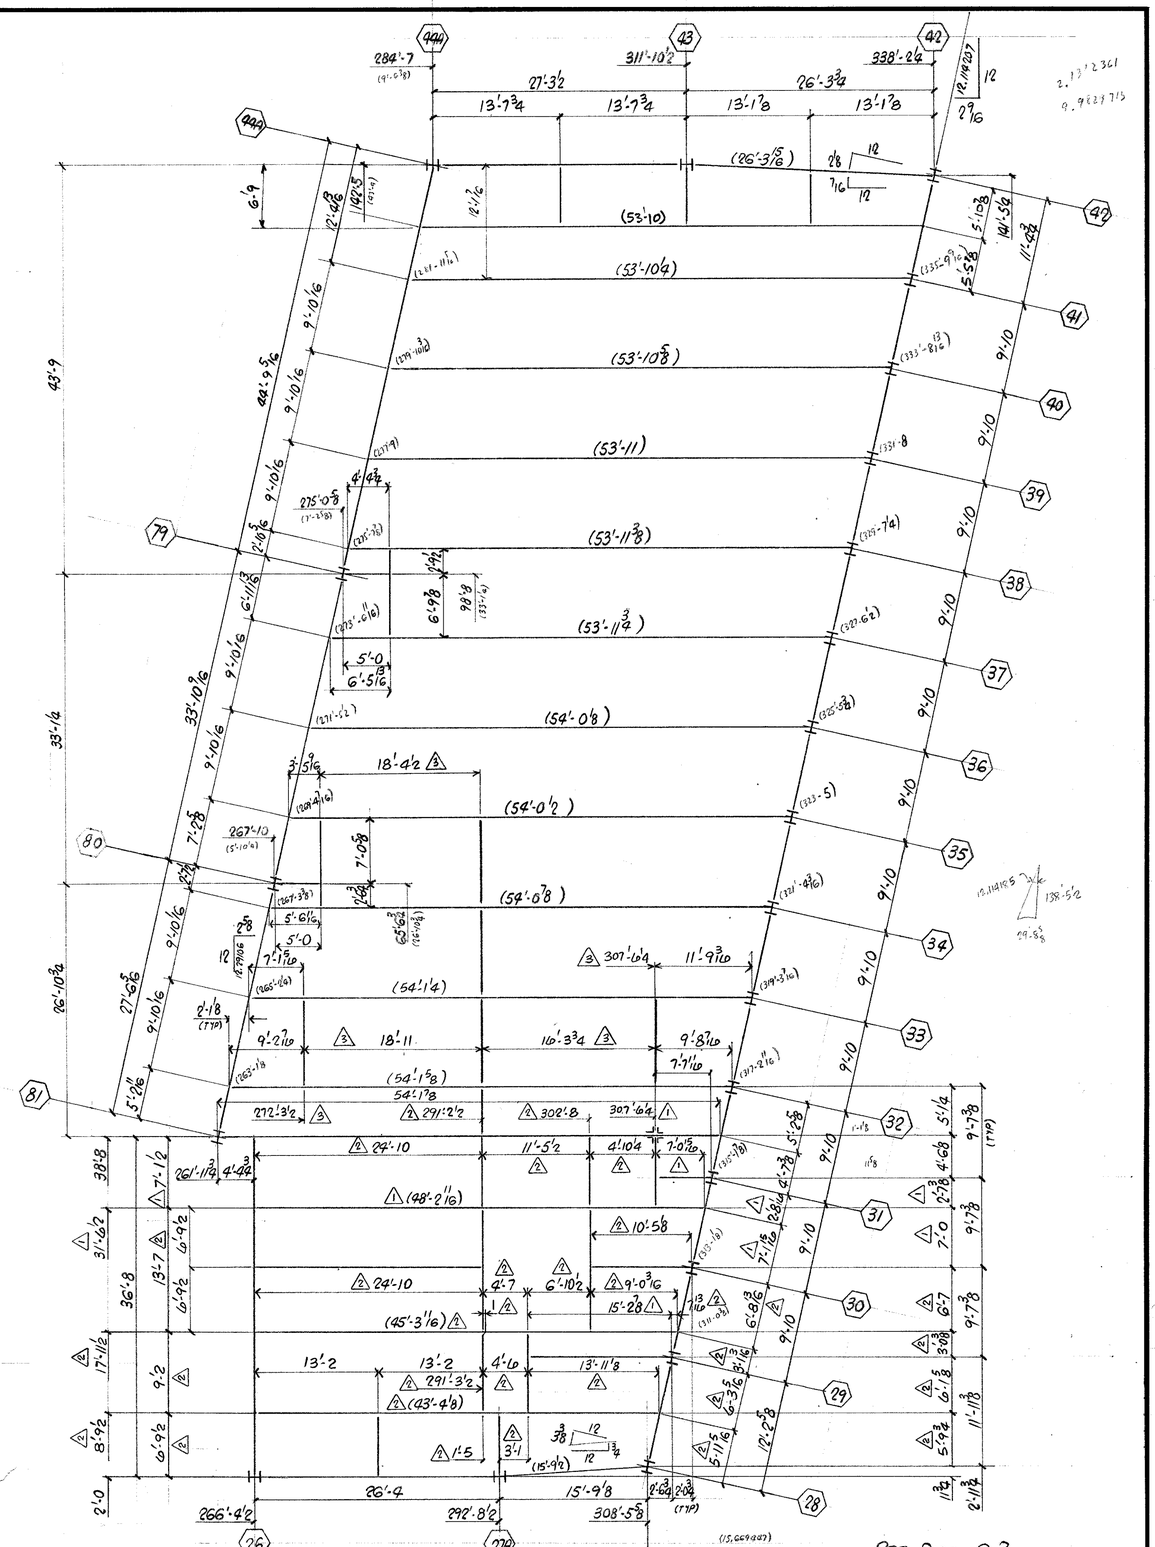

REF. DIAG. S-3

REVISED		
DATE ____ BY ____		OPEN HOLES ____
DATE ____ BY ____		PAINT ____
DATE FEB 85 BY BJB	CUST. GEN. REV. X8 3	ERECTED BY ____
DATE JAN 85 BY BJB	CUST. GEN. REV. X4 2	FIELD PAINT ____
DATE ~~Dec 84~~ BY BJB	CUST. GEN. REV. X2 1	INSPECTION ____

7 WORLD TRADE CENTER — CUSTOMER
47 STORY OFFICE BUILDING
TISHMAN CONSTRUCTION
EMERY ROTH & SONS P.C. — ARCHITECT
IRWIN G. CANTOR P.C. — ENGINEER

FRANKEL STEEL LIMITED
220 ATTWELL DRIVE UNIT 1 REXDALE, ONTARIO M9W 5B2

SQUAD F.R.
MADE BY ELN DATE Nov. '84 CHKD. BY PBG DATE NOV '84
X4 JD
CONT. No. 84-15 SHEET 9/9 3

NEBRIJA '84