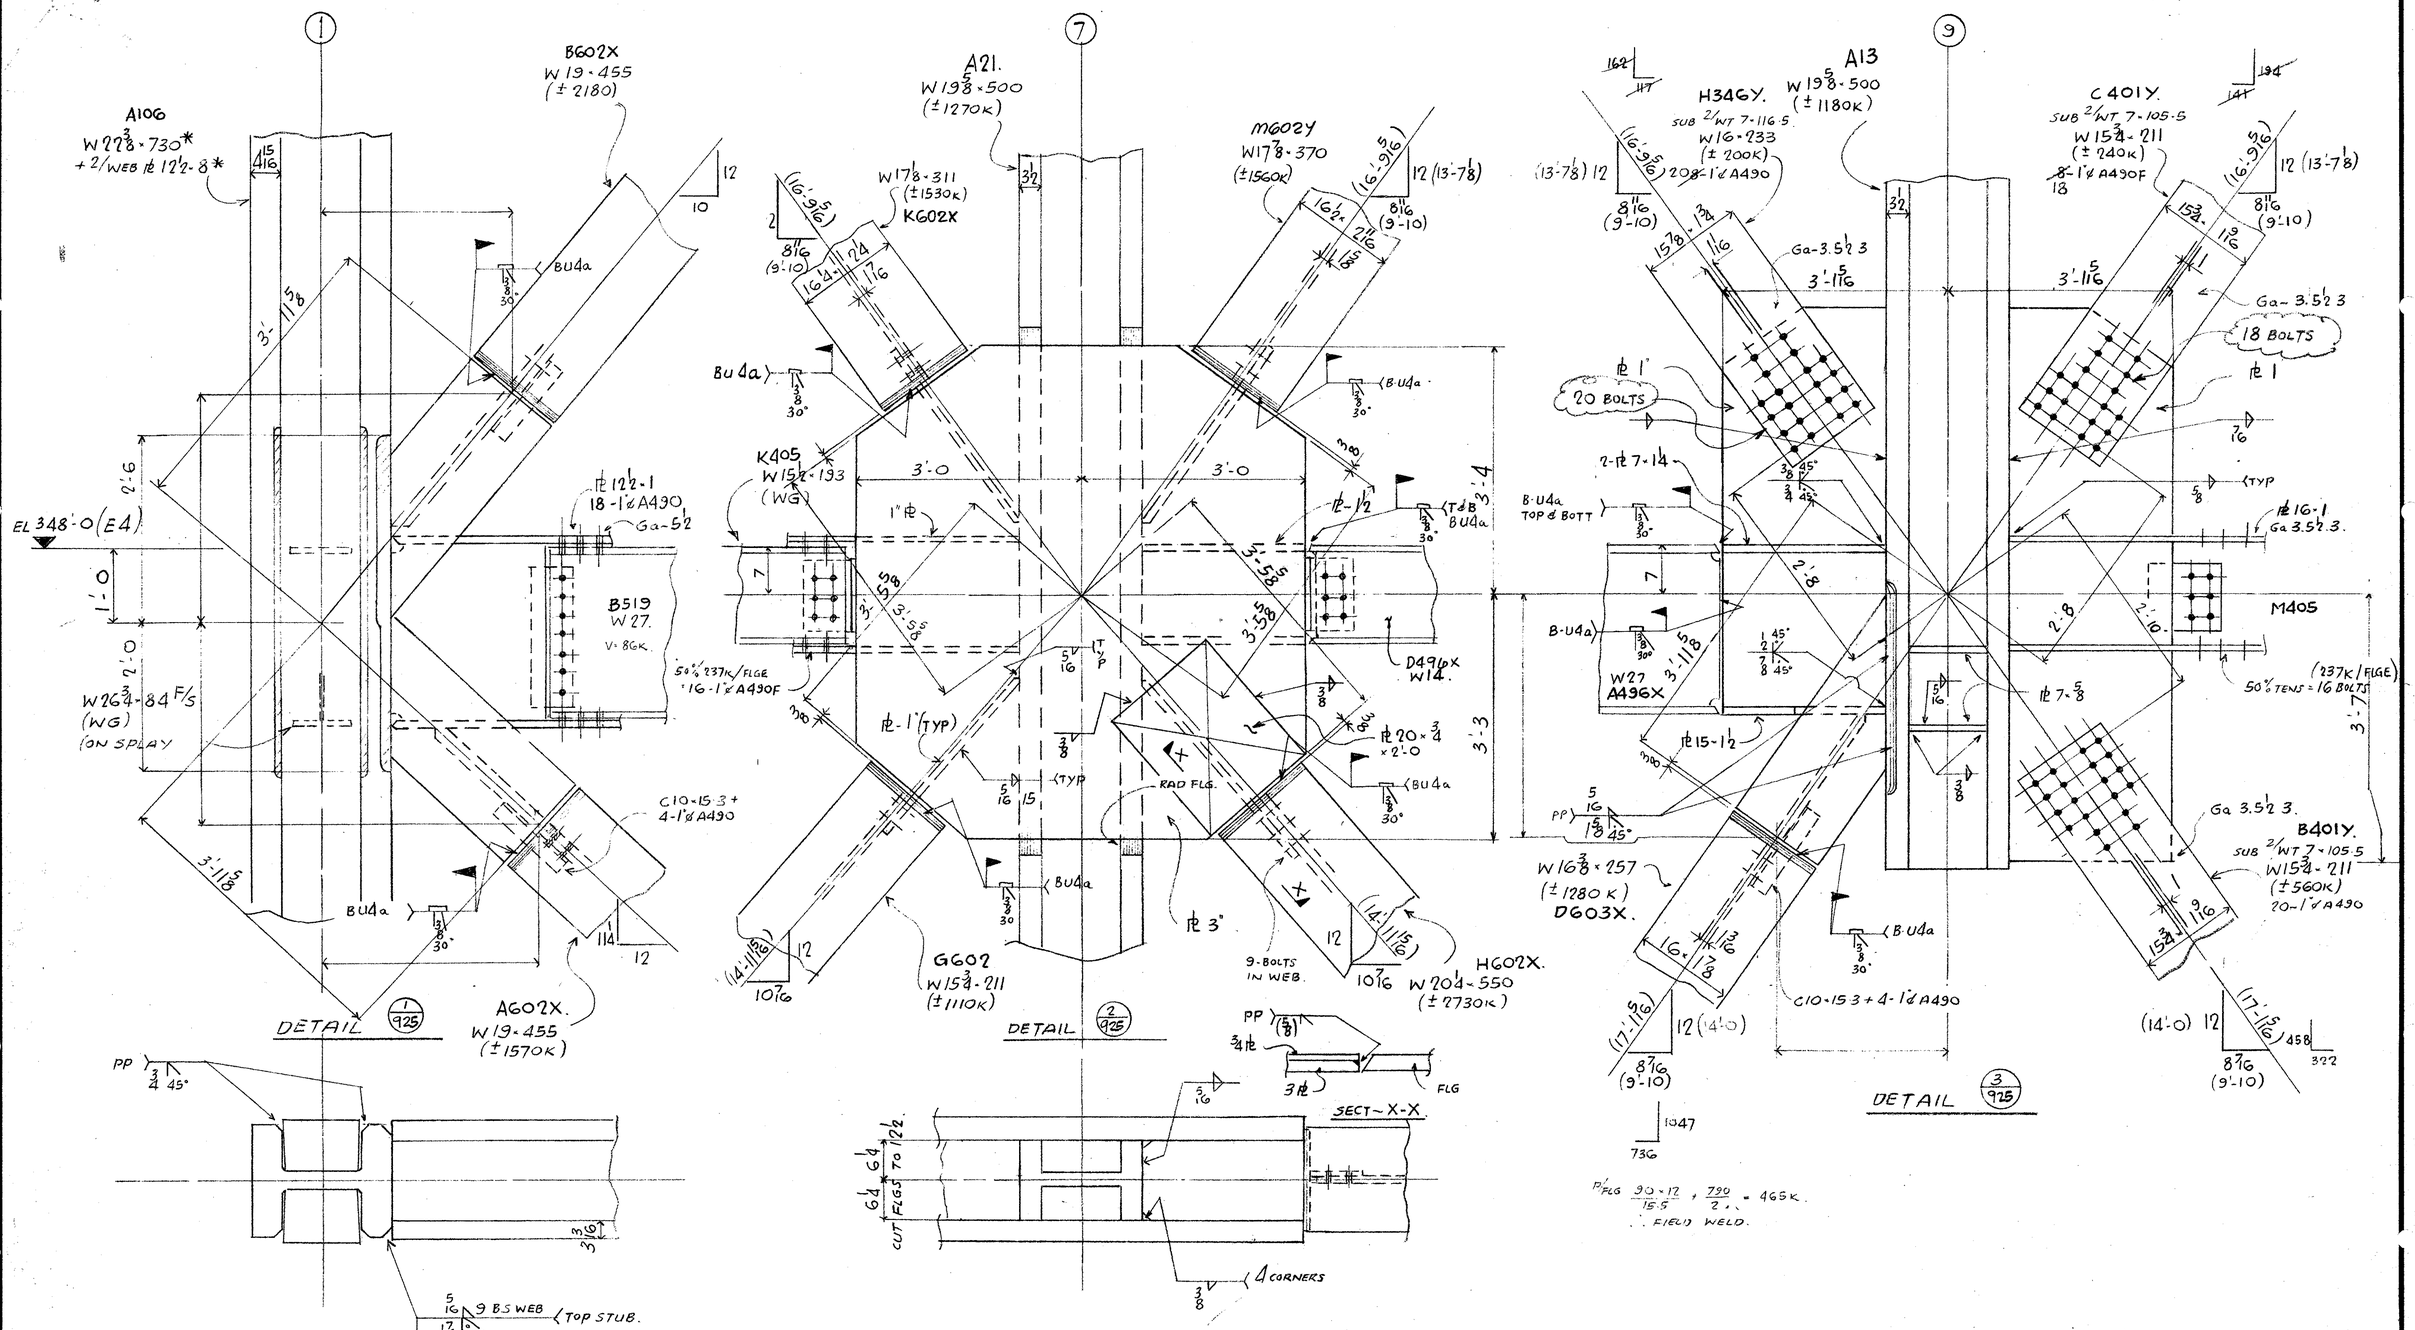


WEST ELEVATION (DIAG E120.)

(REF DIAGS 5 3 4 5)

DETAILER NOTE
EXTEND 3/8 SHIM PL @ FLOOR BEAM, BACK BOLT SHIMS FOR ERECTION, PROVIDE DECK SUPPORT L's & PL STOPS FOR CONC. AS REQD.

WORK THIS DWG WITH DWG # FW11

REF. E4 & E120

NOTES —
ALL MATERIAL A36 U/N.
MAT'L NOTED THUS * TO BE GRADE 50.
ALL CONN MATL G40.21 GR 44W
WELD - E70XX

REVISED			
DATE APR 22 BY ACS	OPEN HOLES	7 WORLD TRADE CENTER	FRANKEL STEEL LIMITED
DATE ___ BY ___	PAINT	47 STORY OFFICE BUILDING	220 ATTWELL DRIVE UNIT 1 REXDALE, ONTARIO M9W 5B2
DATE ___ BY ___	ERECTED BY	CUSTOMER	SQUAD FR
DATE ___ BY ___	FIELD PAINT	EMERY ROTH & SONS PC — ARCHITECT	MADE BY ACS DATE NOV 84 CHKD. BY AS DATE APR 85
DATE ___ BY ___	INSPECTION	IRWIN G CANTOR PC — ENGINEER	CONT. No. 84-15 SHEET 925