
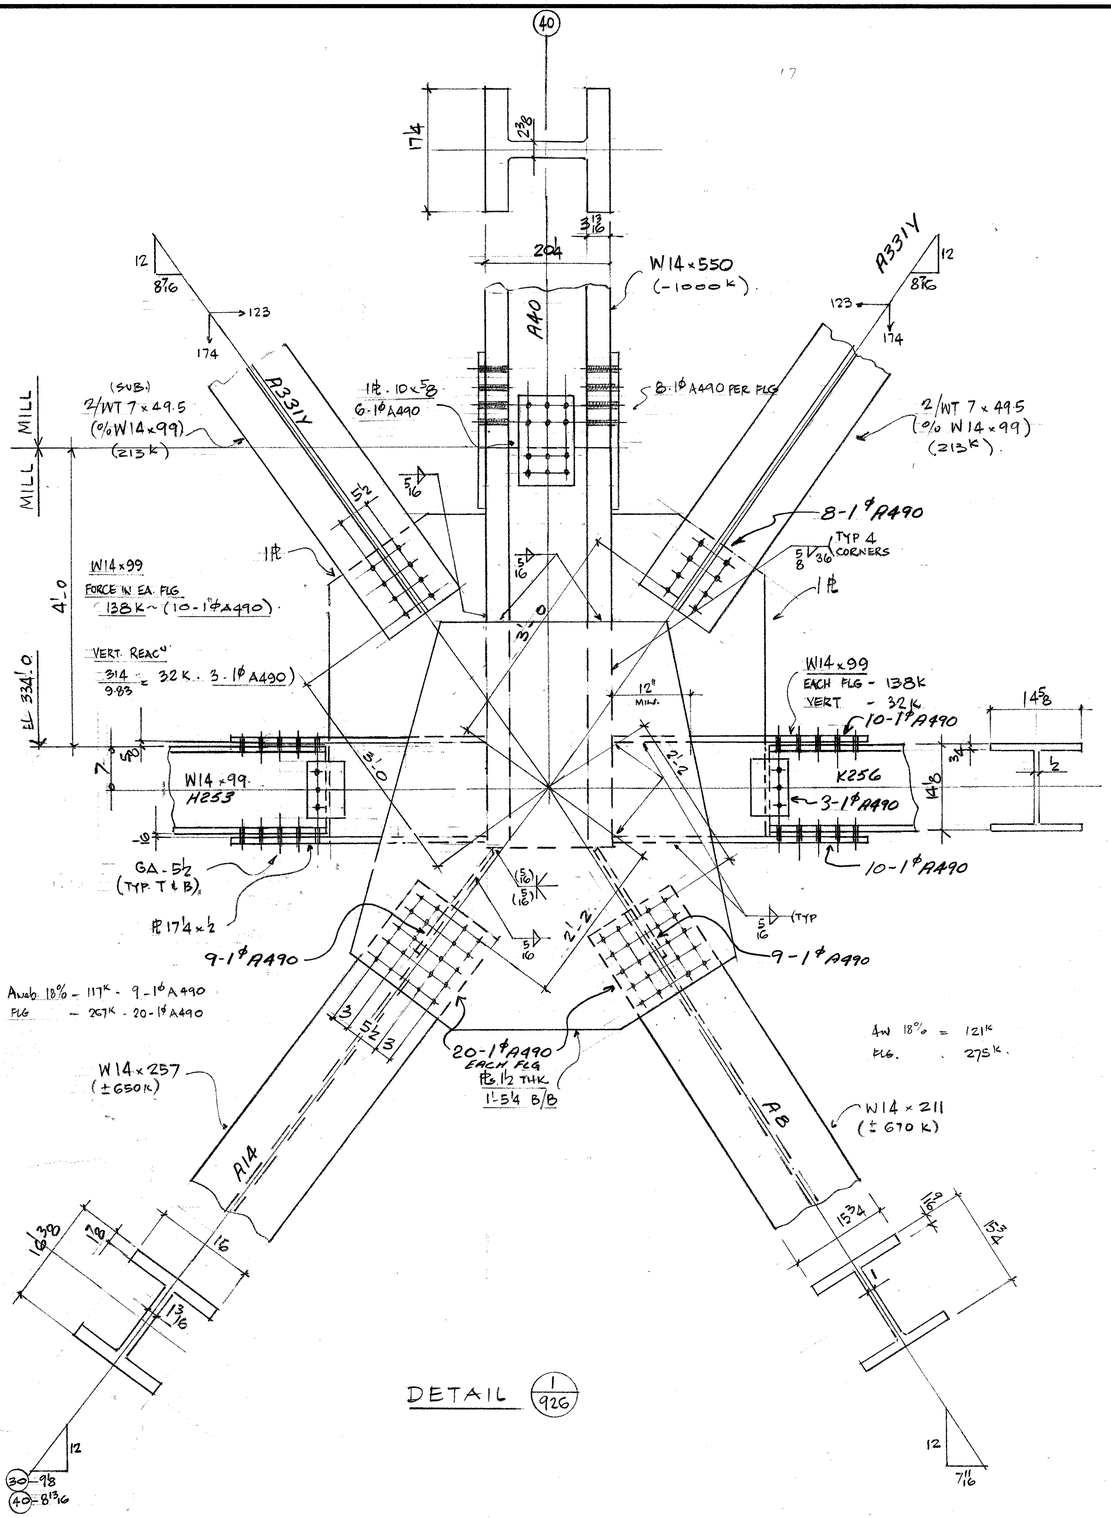


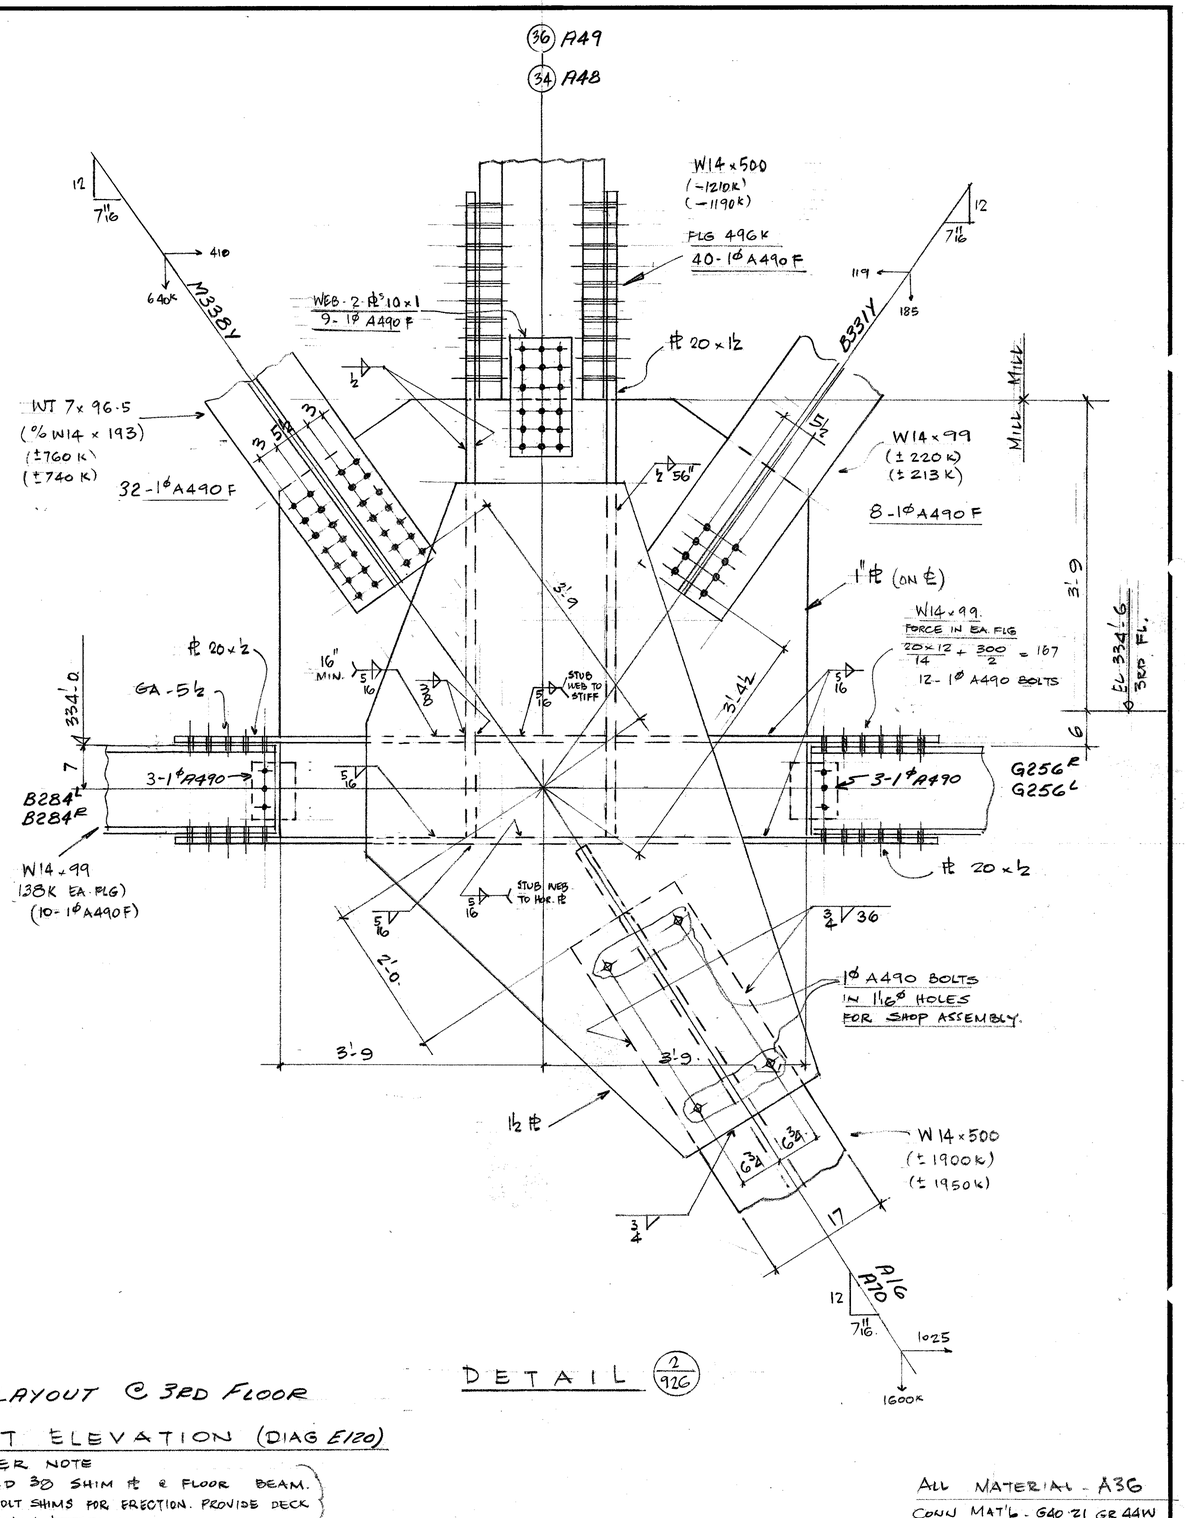

LAYOUT @ 3RD FLOOR

EAST ELEVATION (DIAG E120)

DETAILER NOTE
EXTEND 30 SHIM # @ FLOOR BEAM.
BACK BOLT SHIMS FOR ERECTION. PROVIDE DECK SUPPORT. Ls @ # STOPS FOR CONC.

ALL MATERIAL - A36
CONN MAT'L - G40.21 GR 44W

REF DIAG E120

REVISED			
DATE ____ BY ____	OPEN HOLES ____	7 WORLD TRADE CENTRE	FRANKEL STEEL LIMITED
DATE ____ BY ____	PAINT ____	47 STOREY OFFICE BLDG	220 ATTWELL DRIVE UNIT 1 REXDALE, ONTARIO M9W 5B2
DATE ____ BY ____	ERECTED BY ____	____ CUSTOMER	SQUAD F.R.
DATE ____ BY ____	FIELD PAINT ____	EMERY ROTH & SONS P.C. ARCHITECT	MADE BY AAS DATE Nov 84 CHKD. BY WAO DATE MAY 85
DATE ____ BY ____	INSPECTION ____	IRWIN G. CANTOR ENGINEER	CONT. No. 84-15 SHEET 926