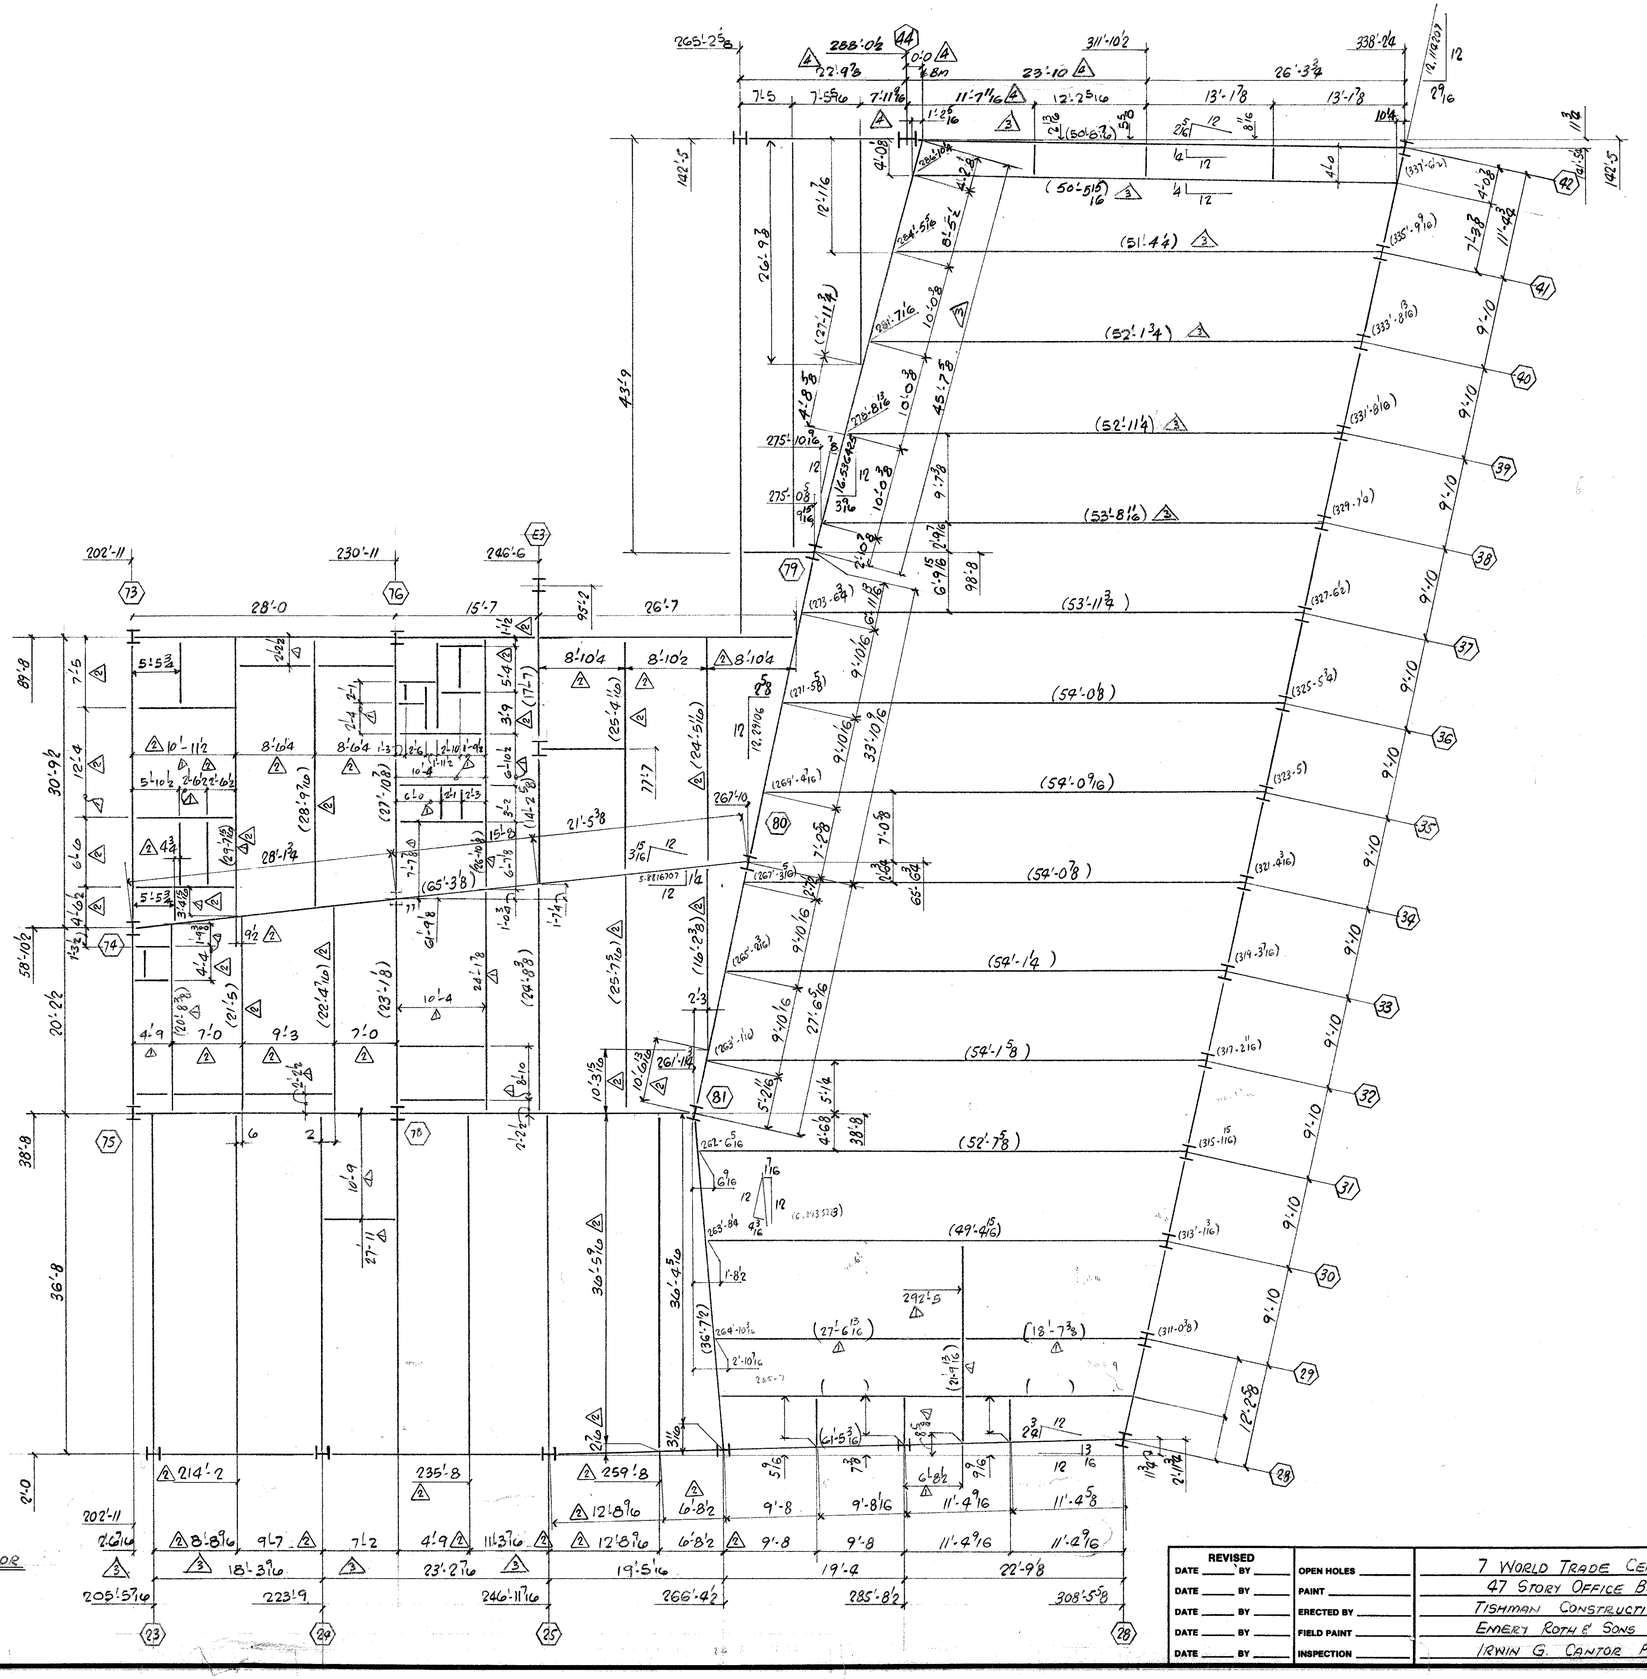


REVISED			
DATE ____ BY ____	OPEN HOLES ____	7 WORLD TRADE CENTER	FRANKEL STEEL LIMITED
DATE ____ BY ____	PAINT ____	47 STORY OFFICE BUILDING	220 ATTWELL DRIVE UNIT 1 REXDALE, ONTARIO M9W 5B2
DATE ____ BY ____	ERECTED BY ____	TISHMAN CONSTRUCTION — CUSTOMER	SQUAD FR
DATE ____ BY ____	FIELD PAINT ____	EMERY ROTH & SONS P.C. — ARCHITECT	MADE BY ELN DATE 11/26/82 CHKD. BY PBG DATE ✓
DATE ____ BY ____	INSPECTION ____	IRWIN G. CANTOR P.C. — ENGINEER	CONT. No. 84-15 SHEET 929 4

4 APR. '1'85 MH/ TO SUIT CUST.'S APPROVAL
3 MAR 6/85 JS/BSB TO SUIT SLOPING COLS (X6)
2 FEB 21/85 BSB/ REVISED TO SUIT REV. X11 - E7
1 FEB 7/85 JS/BSB. REVISED TO SUIT REV. X10 - E7

NEBRIJA '82