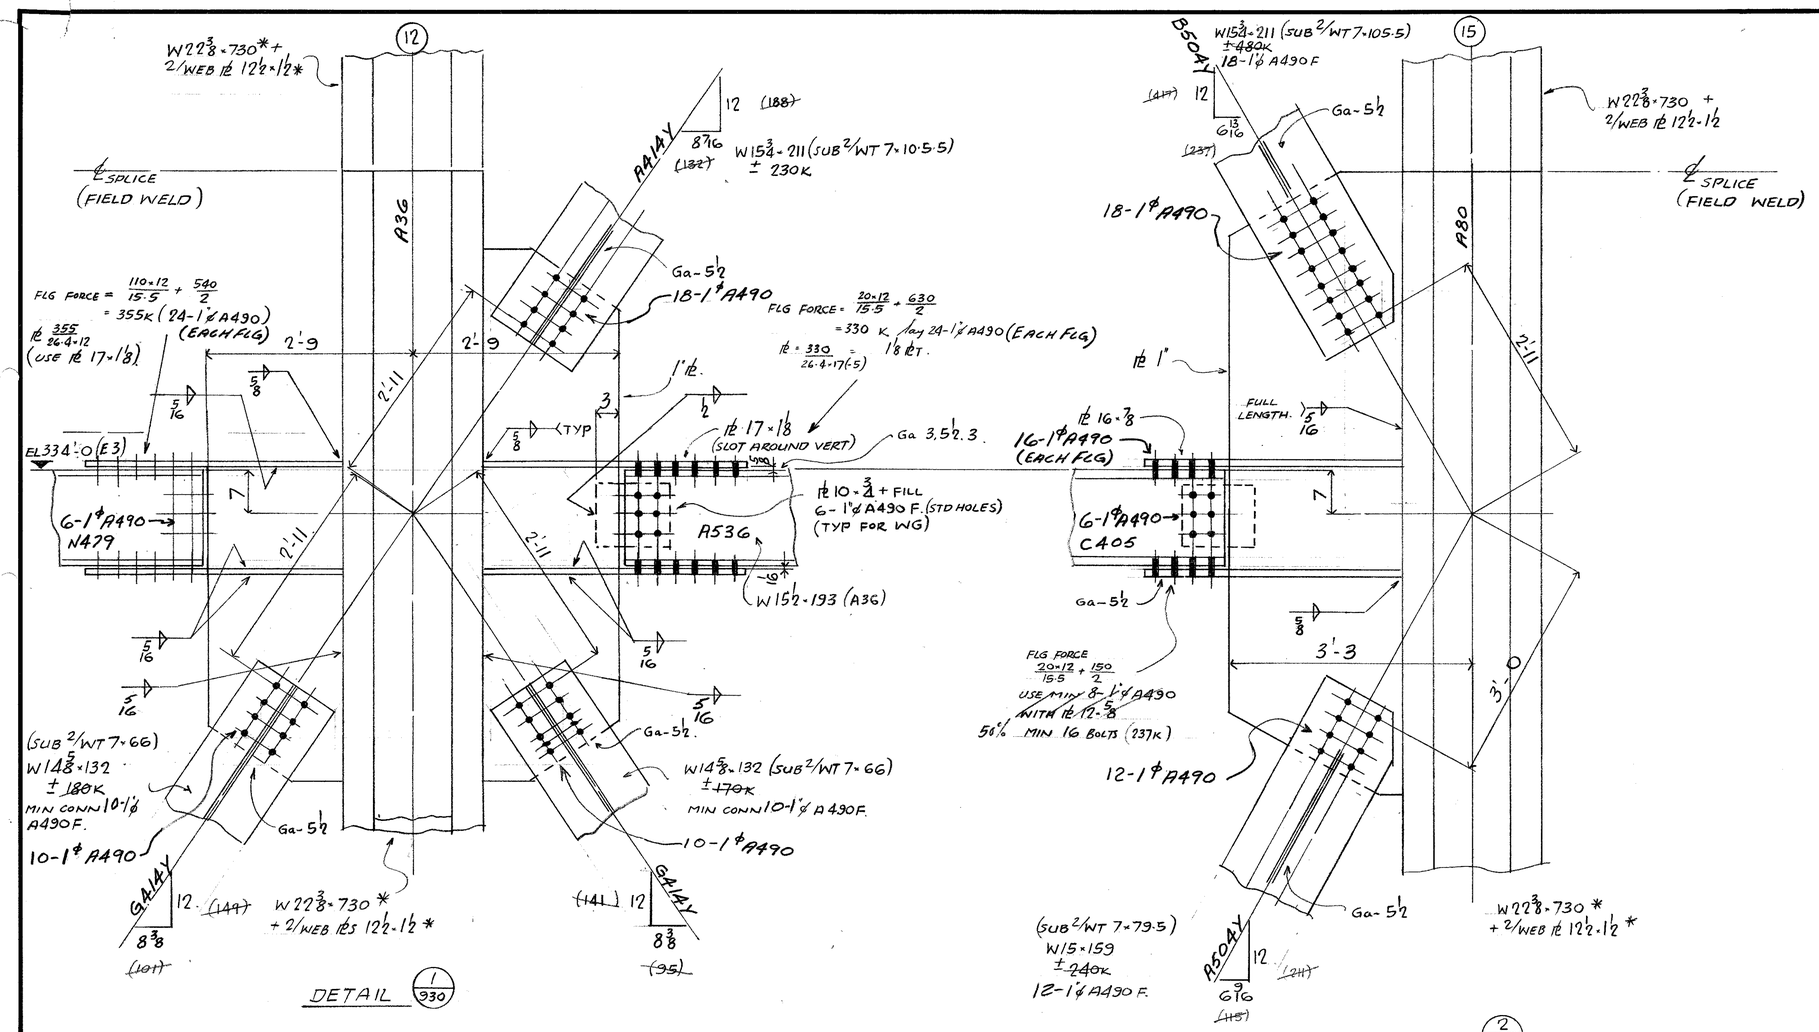


DETAIL 2/930

WEST ELEVATION (DIAG E120)

DETAILER NOTE.
EXTEND ⅜ SHIM ℄ @ FLOOR BEAM. BACK BOLT SHIMS FOR ERECTION. PROVIDE DECK SUPPORT L's & ℄ STOPS FOR CONC.

NOTES —
ALL MATERIAL A36 U/N.
MATL NOTED THUS * TO BE GRADE 50.
ALL CONN MATL G40.21 GR 44W.

REF DIAG E120

REVISED		
DATE ____ BY ____	OPEN HOLES ____	7 WORLD TRADE CENTER.
DATE ____ BY ____	PAINT ____	47 STORY OFFICE BUILDING.
DATE ____ BY ____	ERECTED BY ____	TISHMAN CONSTRUCTION. CUSTOMER
DATE ____ BY ____	FIELD PAINT ____	EMERY ROTH & SONS PC. ARCHITECT
DATE ____ BY ____	INSPECTION ____	IRWIN G CANTOR PC. ENGINEER

FRANKEL STEEL LIMITED
220 ATTWELL DRIVE UNIT 1 REXDALE, ONTARIO M9W 5B2

SQUAD FR
MADE BY ACS DATE NOV '84 CHKD. BY WRD DATE APR 85
CONT. No. 84-15 SHEET 930