
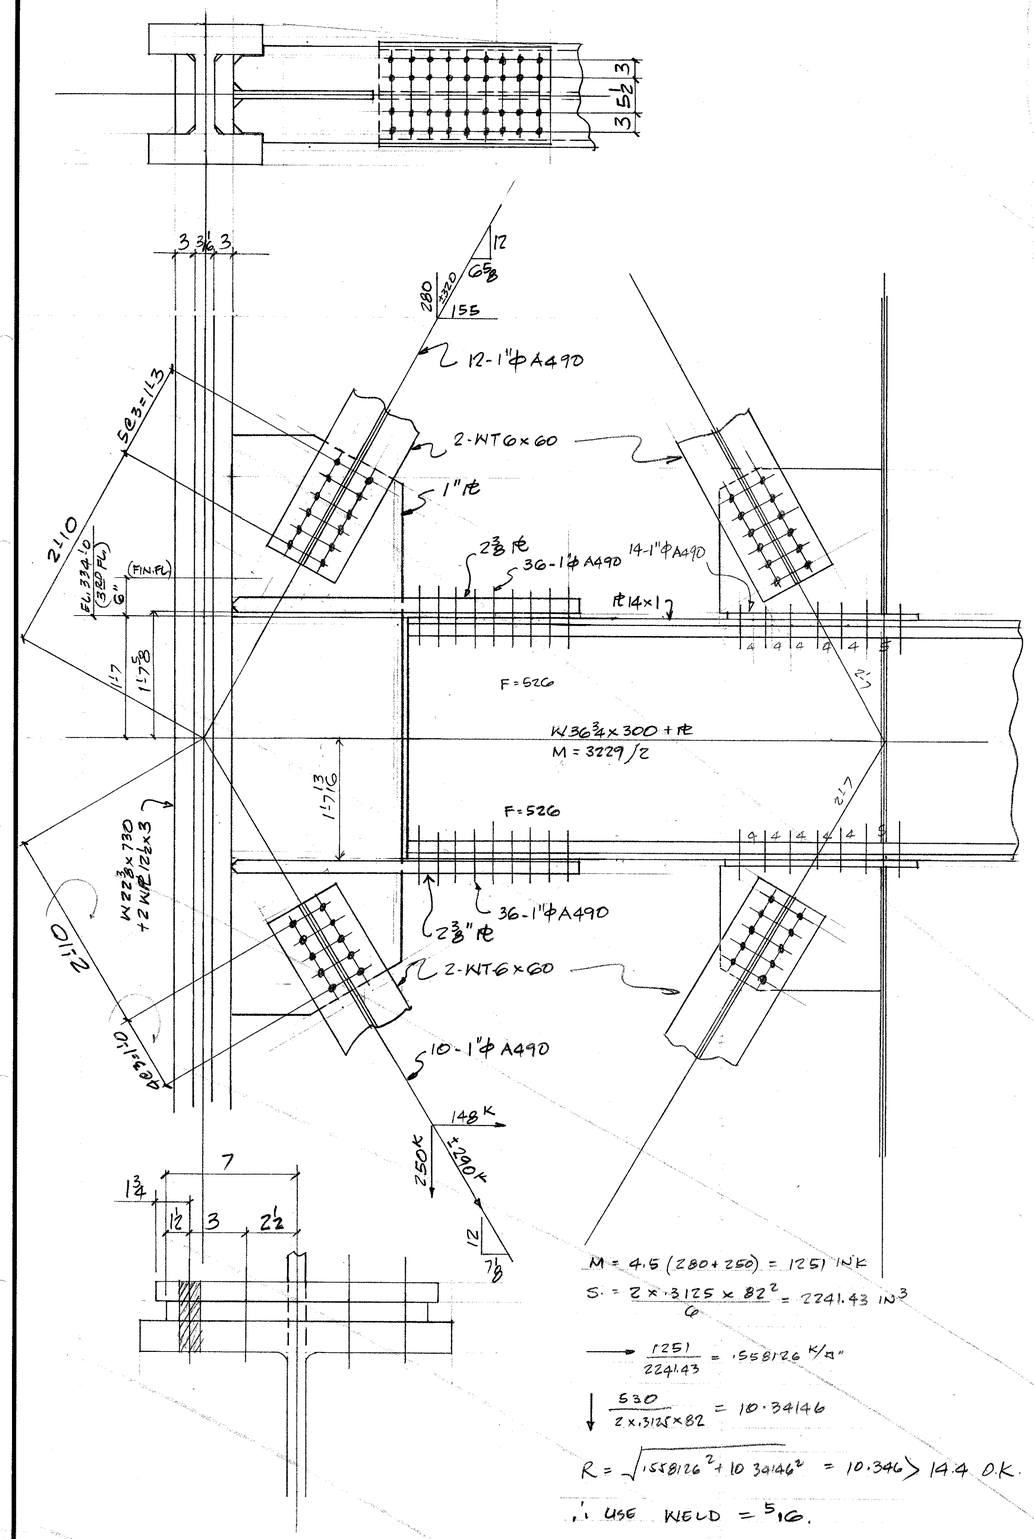


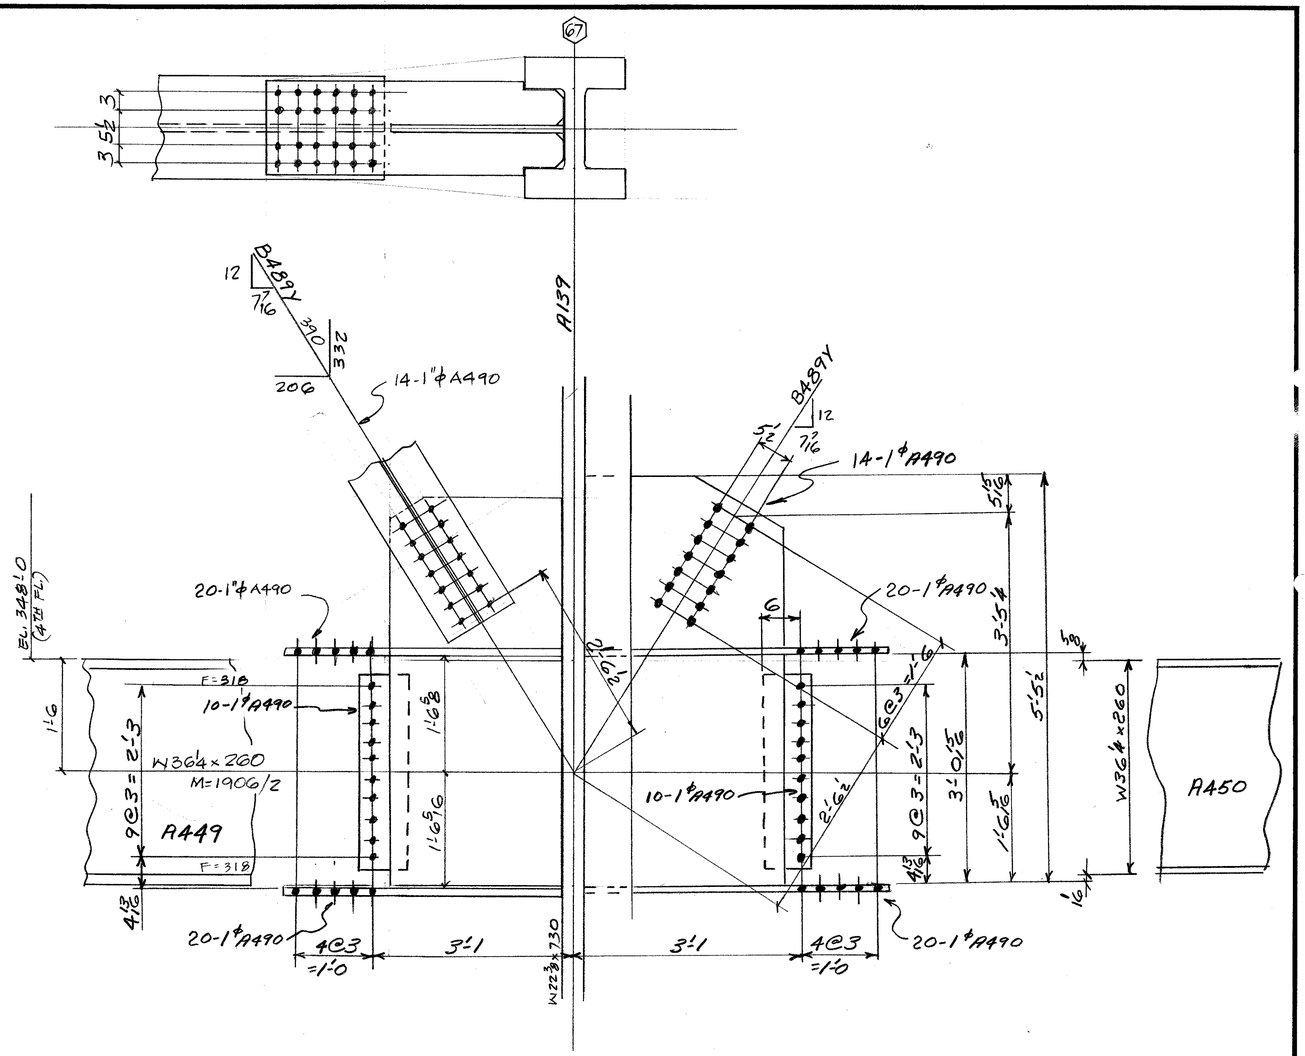

DET (1/931)

LAYOUT @ 4TH FLOOR NORTH
ELEV CORE

REF DIAG E 121

REVISED				
DATE ____ BY ____	OPEN HOLES 1/16"	7 WORLD TRADE CENTER	FRANKEL STEEL LIMITED	
DATE ____ BY ____	PAINT ____	47 STORY OFFICE BUILDING	220 ATTWELL DRIVE UNIT 1 REXDALE, ONTARIO M9W 5B2	
DATE ____ BY ____	ERECTED BY ____	TISHMAN CONST. CUSTOMER	SQUAD F/R.	
DATE ____ BY ____	FIELD PAINT ____	EMERY ROTH & SONS P.C. ARCHITECT	MADE BY PBG DATE NOV/84 CHKD. BY WAD DATE APR 85	
DATE ____ BY ____	INSPECTION ____	IRWIN G. CANTOR P.C. ENGINEER	CONT. No. 84-15 SHEET 931	