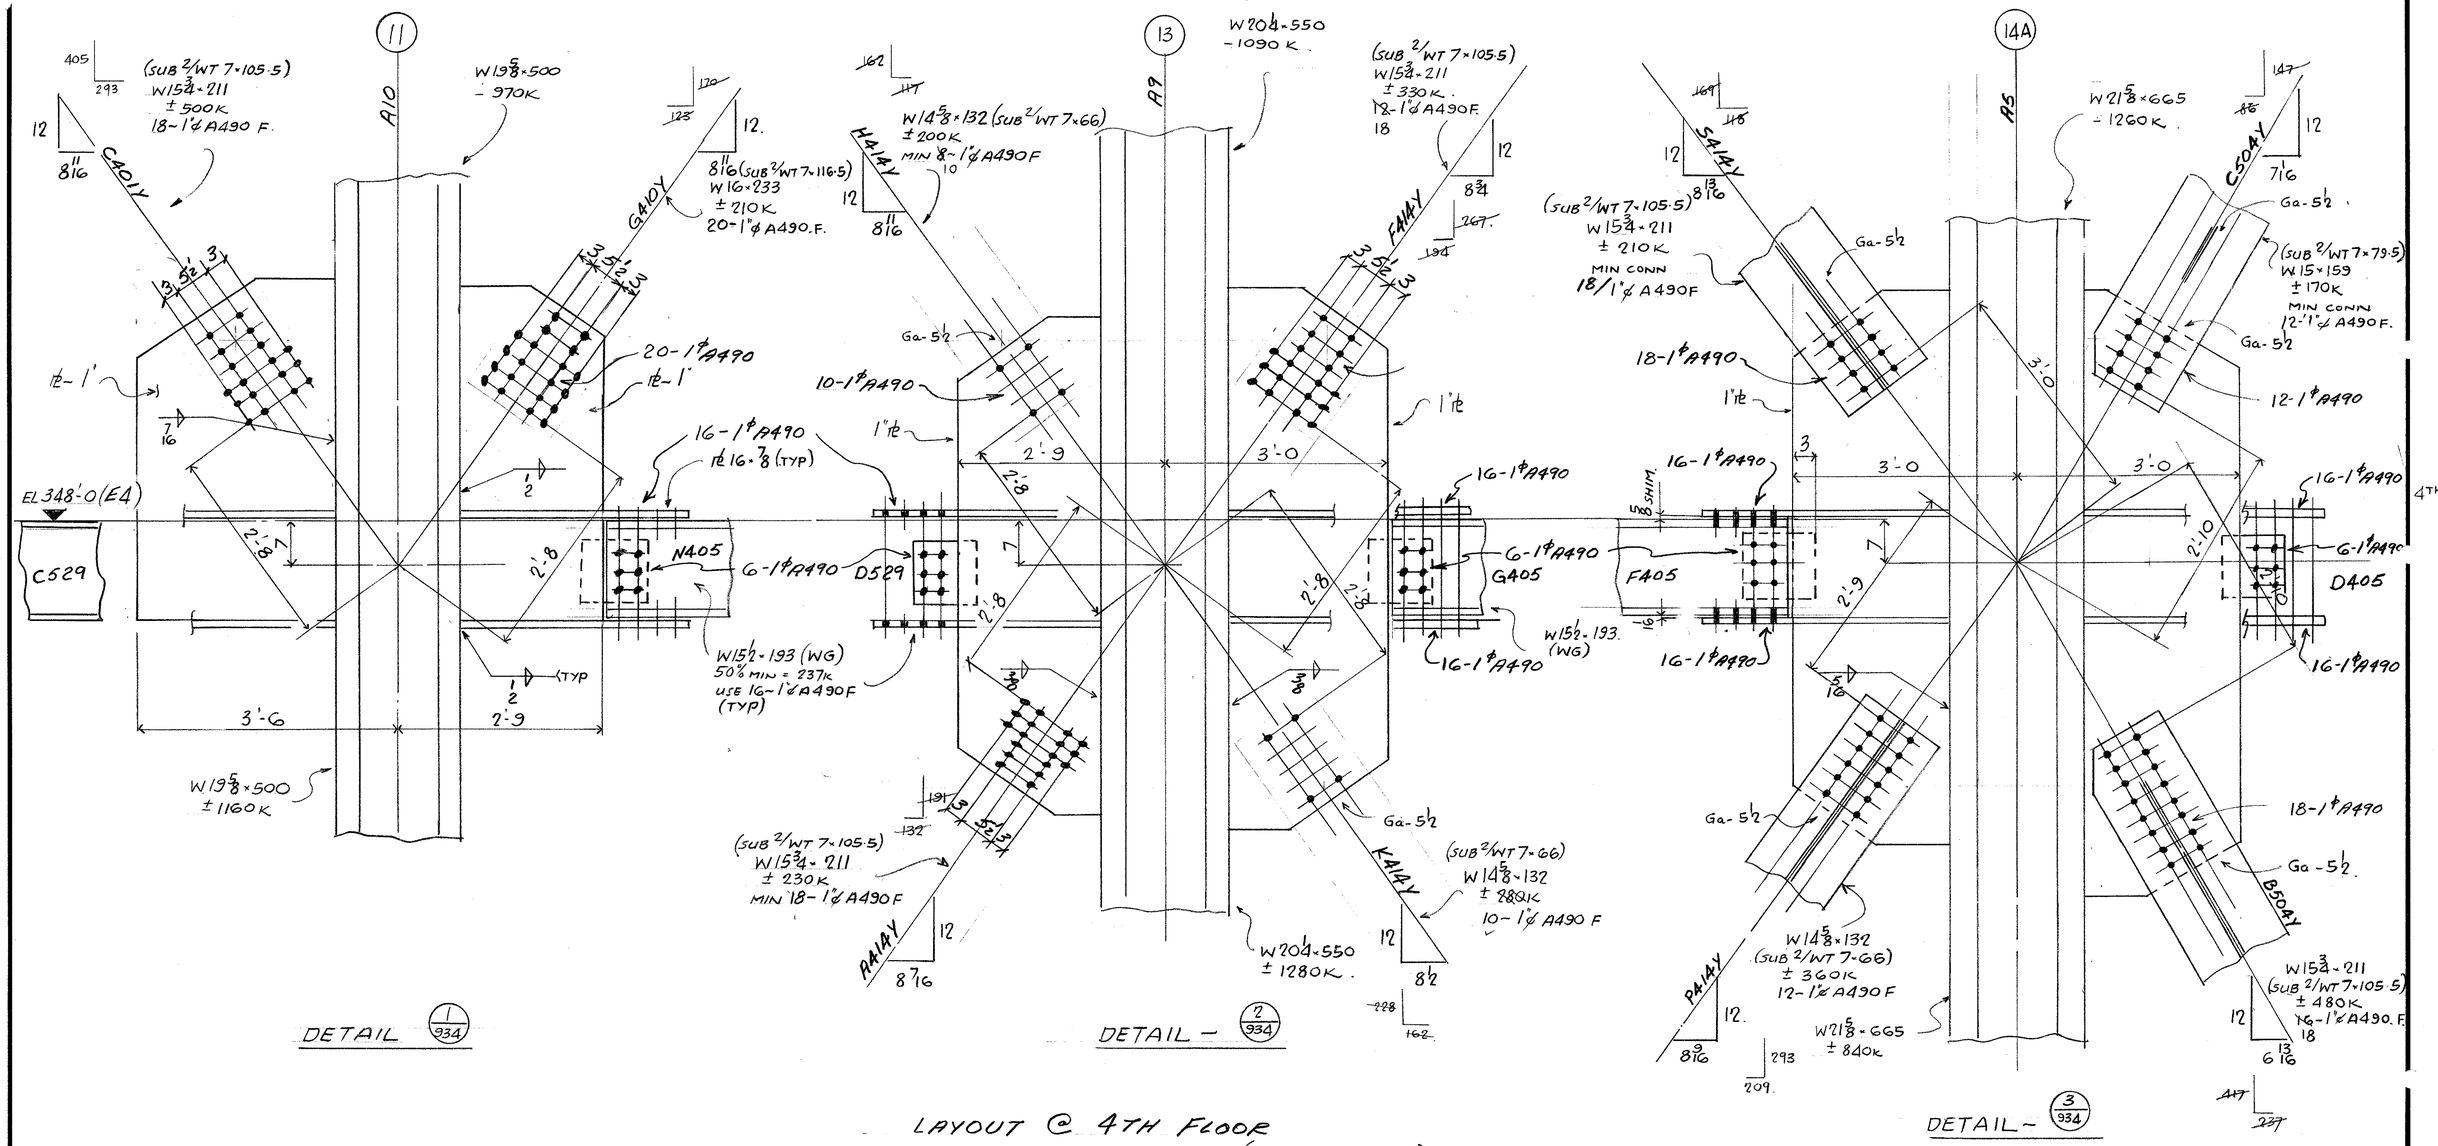


DETAIL (1/934)

DETAIL – (2/934)

DETAIL – (3/934)

LAYOUT @ 4TH FLOOR

WEST ELEVATION (DIAGE120).

DETAILER NOTE.
EXTEND 3/8 SHIM ℓℓ @ FLOOR BEAM, BACK BOLT
SHIMS FOR ERECTION. PROVIDE DECK SUPPORT L's
@ ℓℓ STOPS FOR CONC

ALL MATERIAL - A36. U/N
ALL CONN MATL G40.21 GR 44W.

REF DIAG E120

REVISED			
DATE ____ BY ____	OPEN HOLES ____	7 WORLD TRADE CENTER.	FRANKEL STEEL LIMITED
DATE ____ BY ____	PAINT ____	47 STORY OFFICE BUILDING.	220 ATTWELL DRIVE UNIT 1 REXDALE, ONTARIO M9W 5B2
DATE ____ BY ____	ERECTED BY ____	TISHMAN. CONSTRUCTION. CUSTOMER	SQUAD FR
DATE ____ BY ____	FIELD PAINT ____	EMERY ROTH & SONS PC. ARCHITECT	MADE BY ACS DATE NOV 84 CHKD. BY WAD DATE APR 85
DATE ____ BY ____	INSPECTION ____	IRWIN G CANTOR PC ENGINEER	CONT. No. 84-15 SHEET 934.