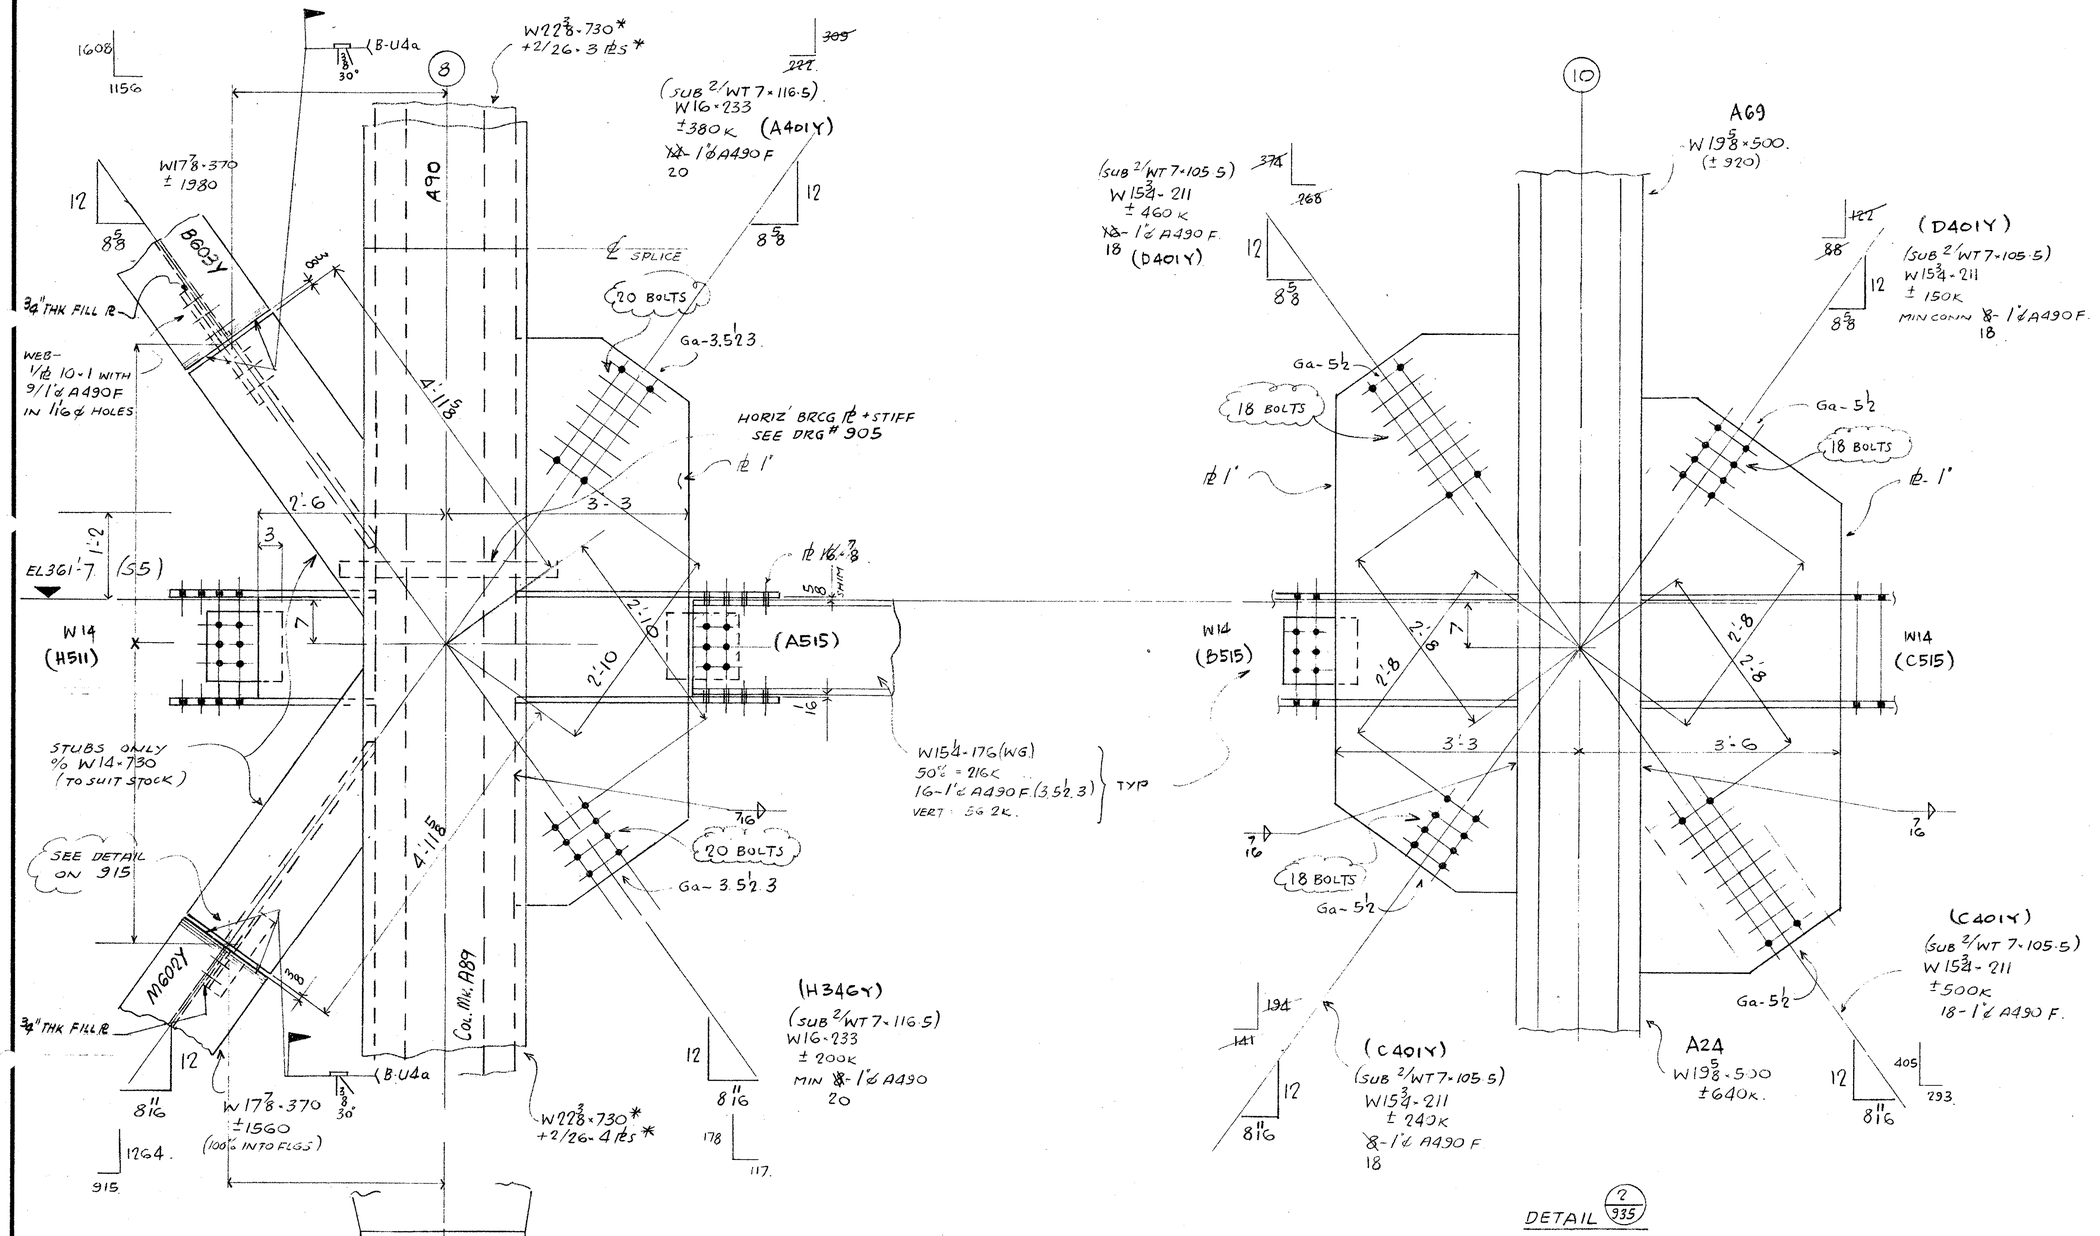


WEST ELEVATION (DIAG E120)

DETAILER NOTE.
EXTEND 3/8 SHIM 1/2 @ FLR BEAM, BACK BOLT SHIMS FOR ERECTION. PROVIDE DECK SUPPORT L's @ 1/2 STOPS AS REQD

WORK THIS DWG WITH DWG # FW27

WELD - E70 XX
ALL MATERIAL A36 U/N.
MATL SHOWN THUS *
TO BE GRADE 50.
CONN MATL G40.21 GR 44W

REF. E120 : E5

REVISED		
DATE ___ BY ___	OPEN HOLES ___	7 WORLD TRADE CENTER
DATE ___ BY ___	PAINT ___	47 STORY OFFICE BUILDING.
DATE ___ BY ___	ERECTED BY ___	TISHMAN CONSTRUCTION. CUSTOMER
DATE ___ BY ___	FIELD PAINT ___	EMERY ROTH & SONS PC. ARCHITECT
DATE ___ BY ___	INSPECTION ___	IRWIN G CANTOR PC. ENGINEER

FRANKEL STEEL LIMITED
220 ATTWELL DRIVE UNIT 1 REXDALE, ONTARIO M9W 5B2

SQUAD FR.
MADE BY ACS DATE NOV '84 CHKD. BY JS. DATE APR 85
CONT. No. 84-15 SHEET 935

FW27