
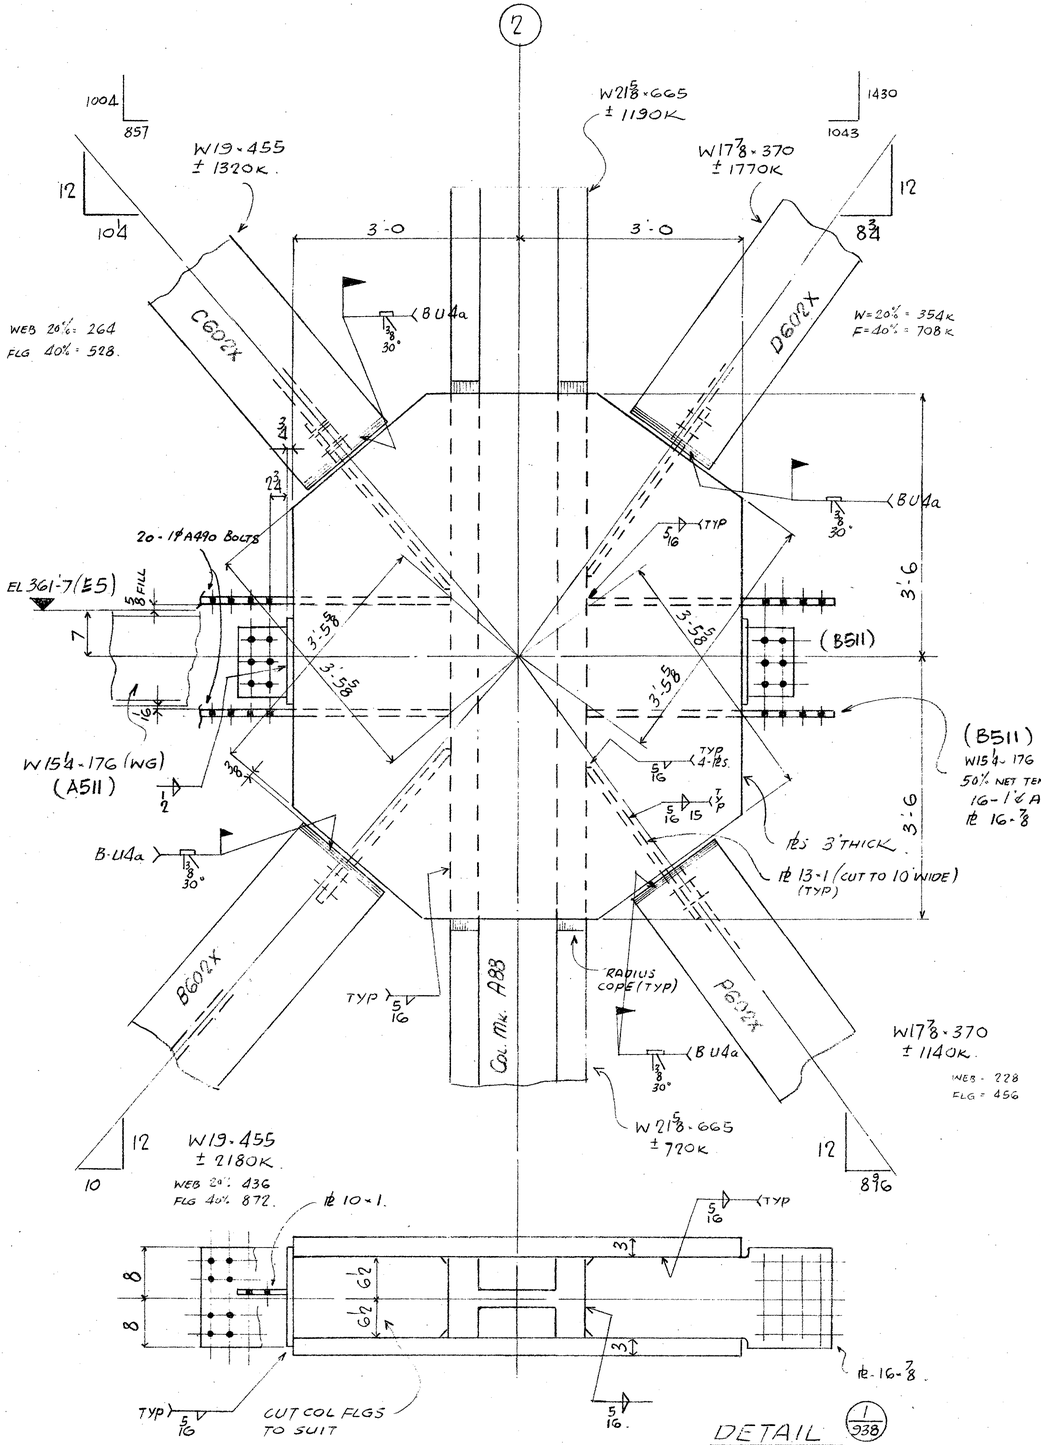


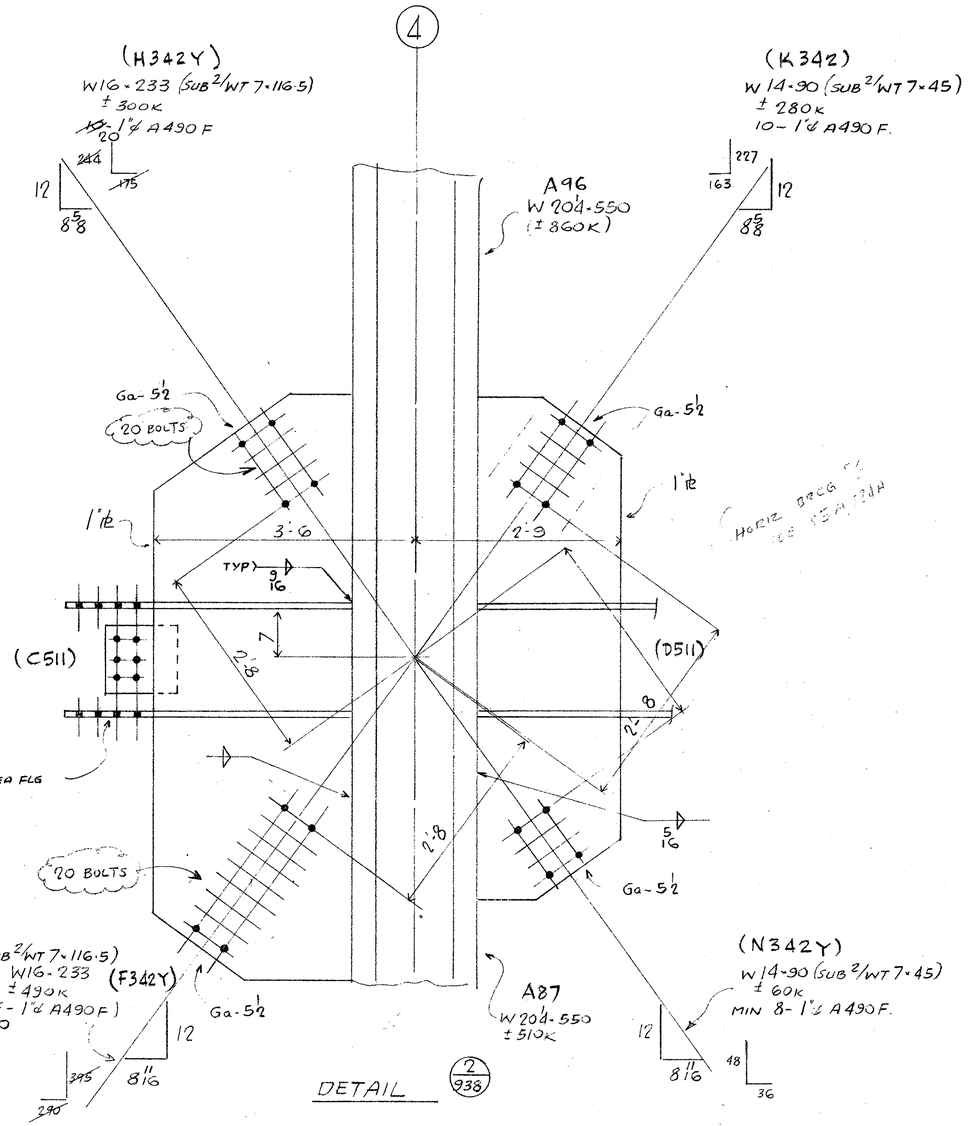

WEST ELEVATION (DIAG E120)

DETAILER NOTE
EXTEND ⅜ SHIM PL @ FLR BEAM, BACK BOLT SHIMS FOR ERECTION, PROVIDE DECK SUPPORT L's & PL STOPS FOR CONC AS REQD

WORK THIS DWG WITH DWG # FW30.

ALL MATERIAL A36 U/N
CONN MATL G40·21 GR 44W.
WELD - E70XX

REF. E120. E5

REVISED			
DATE ____ BY ____	OPEN HOLES ____	7 WORLD TRADE CENTER	FRANKEL STEEL LIMITED
DATE ____ BY ____	PAINT ____	47 STORY OFFICE BUILDING	220 ATTWELL DRIVE UNIT 1 REXDALE, ONTARIO M9W 5B2
DATE ____ BY ____	ERECTED BY ____	TISHMAN CONSTRUCTION. CUSTOMER	SQUAD FR
DATE ____ BY ____	FIELD PAINT ____	EMERY ROTH & SONS PC ARCHITECT	MADE BY ACS DATE NOV '84 CHKD. BY JS DATE APR 85
DATE ____ BY ____	INSPECTION ____	IRWIN G CANTOR PC. ENGINEER	CONT. No. 84-15 SHEET 938