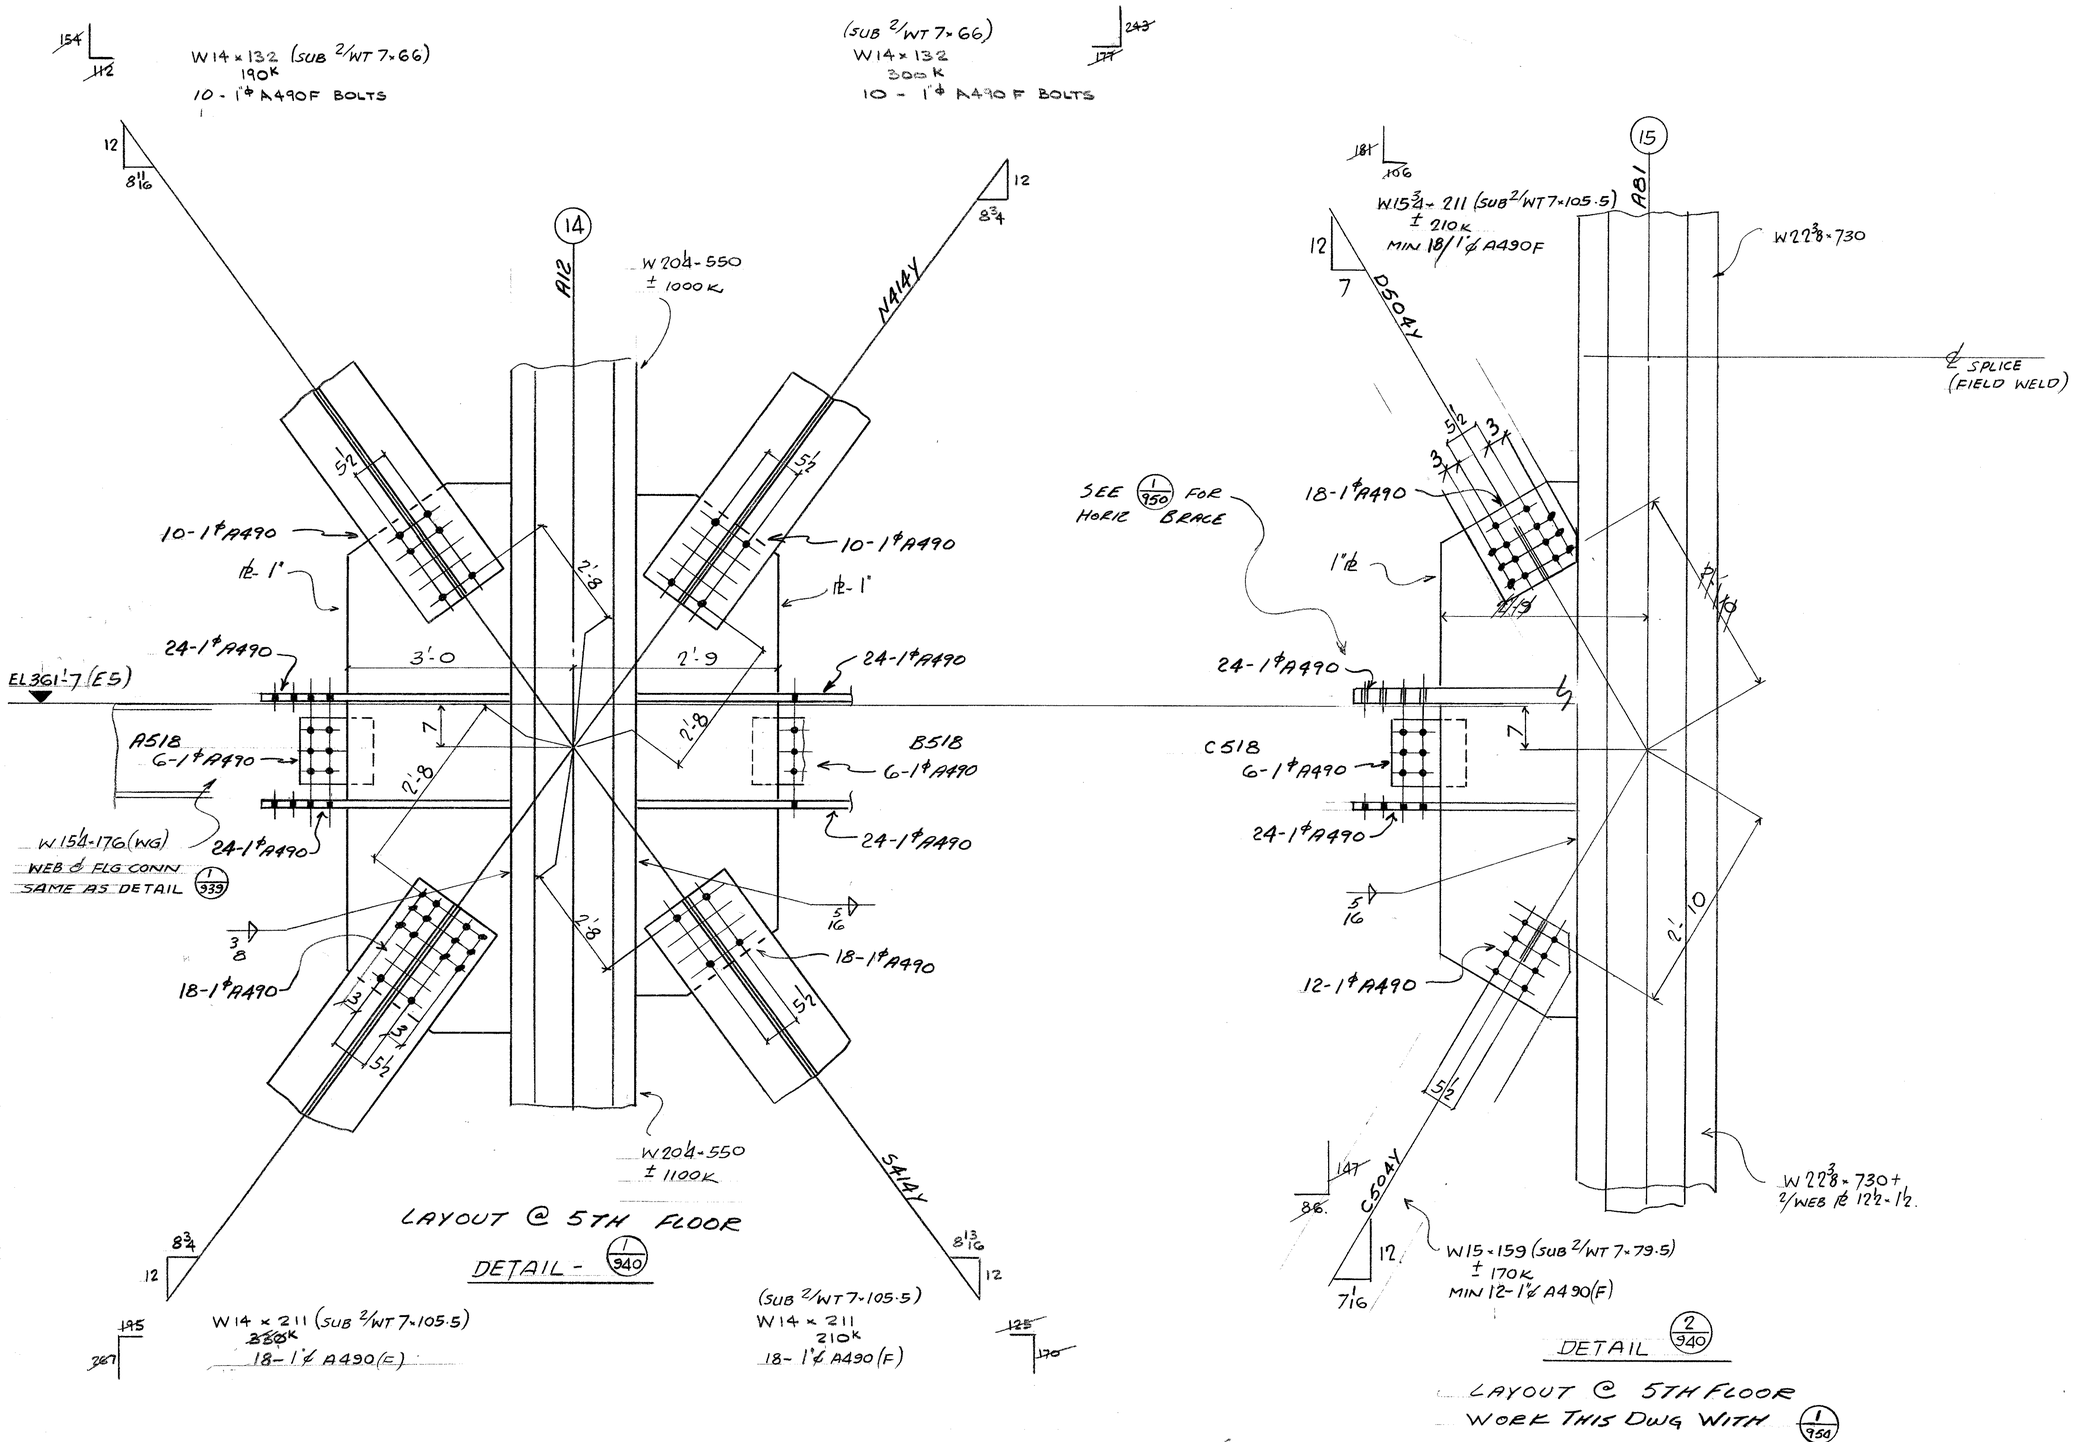


WEST ELEVATION (DIAGE120)

DETAILER NOTE
EXTEND 3/8 SHIM PL ON FLR BEAM. BACK BOLT SHIMS FOR ERECTION. PROVIDE DECK SUPPORT L's & PL STOPS FOR CONC AS REQD

ALL MATERIAL A36 U/N
ALL CONN MAT'L G40.21 GR 44W.

REF DIAG E120

REVISED			
DATE ____ BY ____	OPEN HOLES ____	7 WORLD TRADE CENTER.	FRANKEL STEEL LIMITED
DATE ____ BY ____	PAINT ____	47 STORY OFFICE BUILDING.	220 ATTWELL DRIVE UNIT 1 REXDALE, ONTARIO M9W 5B2
DATE ____ BY ____	ERECTED BY ____	TISHMAN CONSTRUCTION. CUSTOMER	SQUAD FR
DATE ____ BY ____	FIELD PAINT ____	EMERY ROTH & SONS PC ARCHITECT	MADE BY ACS DATE NOV'84 CHKD. BY WAD DATE APR 85
DATE ____ BY ____	INSPECTION ____	IRWIN G CANTOR PC ENGINEER	CONT. No. 84-15 SHEET 940