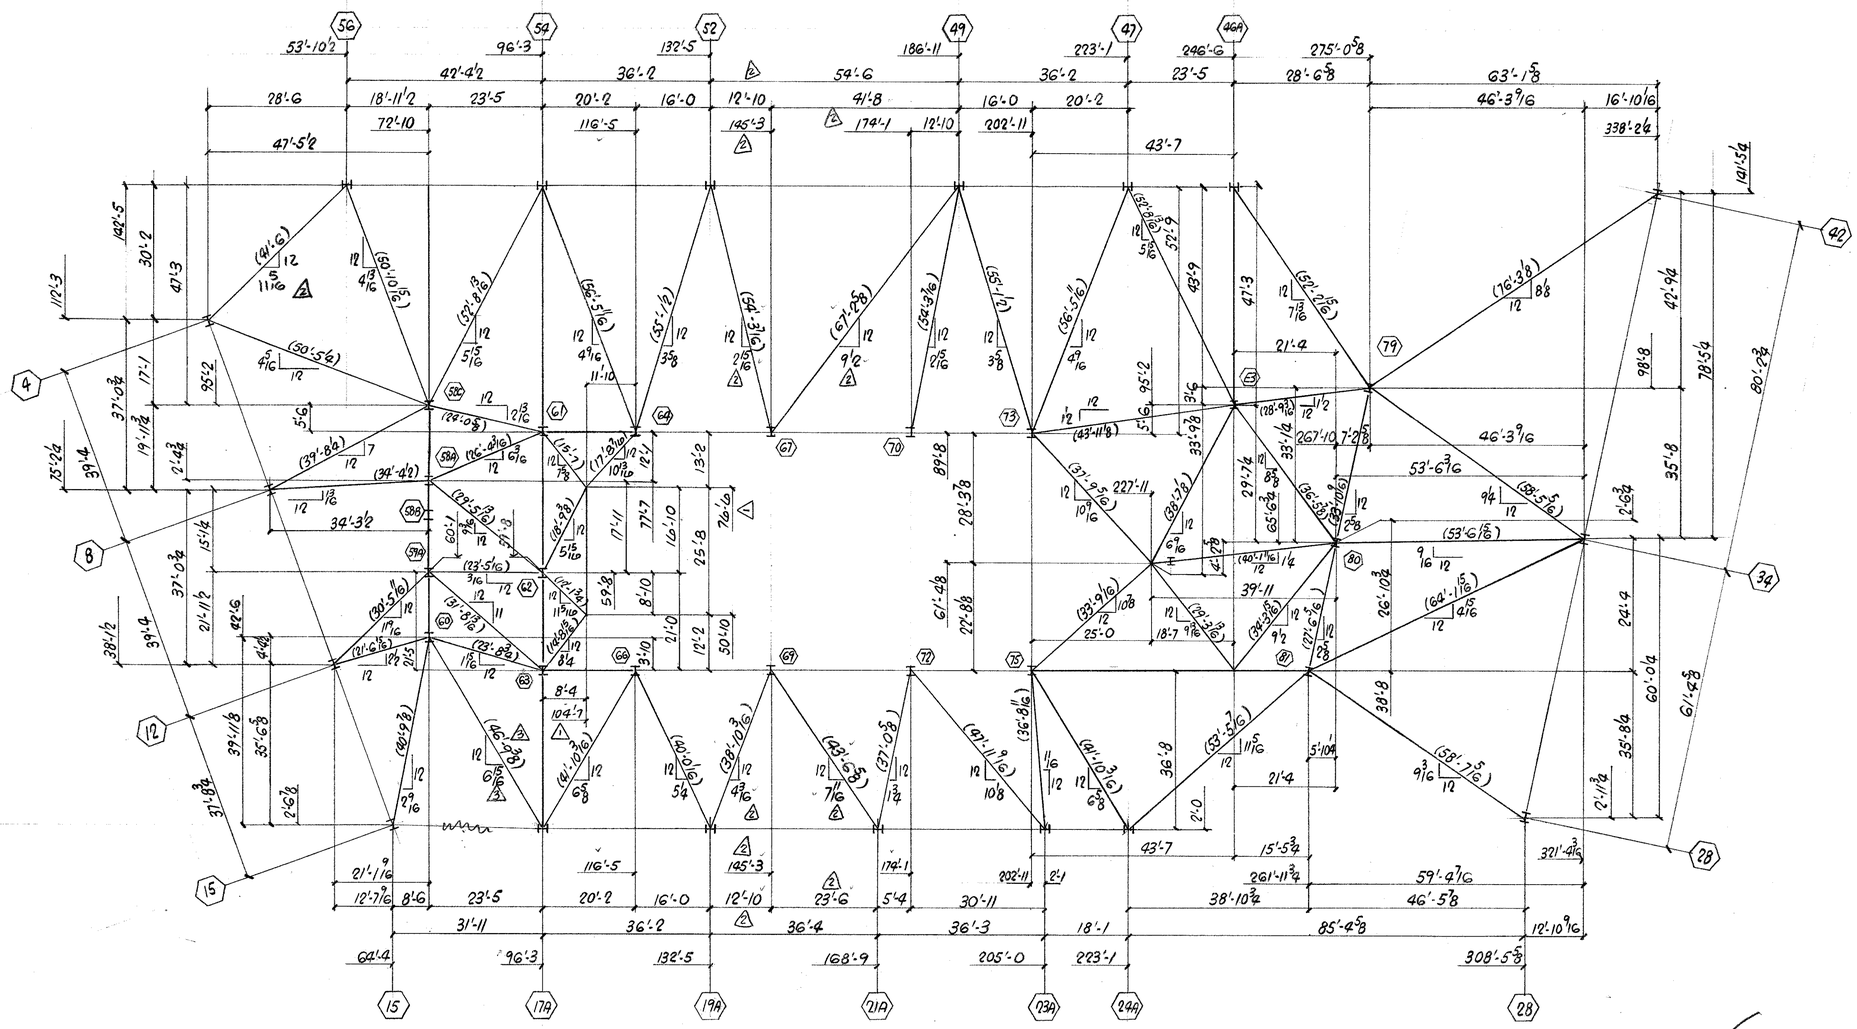


GEOMETRY 5TH FLOOR DIAPHRAGM FRAMING PLAN

REVISED			
DATE DEC20 BY BJB	OPEN HOLES	7 WORLD TRADE CENTER	FRANKEL STEEL LIMITED
DATE JAN22 BY ELN	PAINT	47 (STORY) OFFICE BUILDING	220 ATTWELL DRIVE UNIT 1 REXDALE, ONTARIO M9W 5B2
DATE FEB19 BY ELN	ERECTED BY	TISHMAN CONSTRUCTION CUSTOMER	SQUAD FR
DATE ____ BY ____	FIELD PAINT	EMERY ROTH & SONS P.C. ARCHITECT	MADE BY ELN DATE 11/30/89 CHKD. BY PBG DATE DEC 89
DATE ____ BY ____	INSPECTION	IRWIN G. CANTOR P.C. ENGINEER	CONT. No. 89-15 SHEET 9A1 3

NEBRIJA '89