

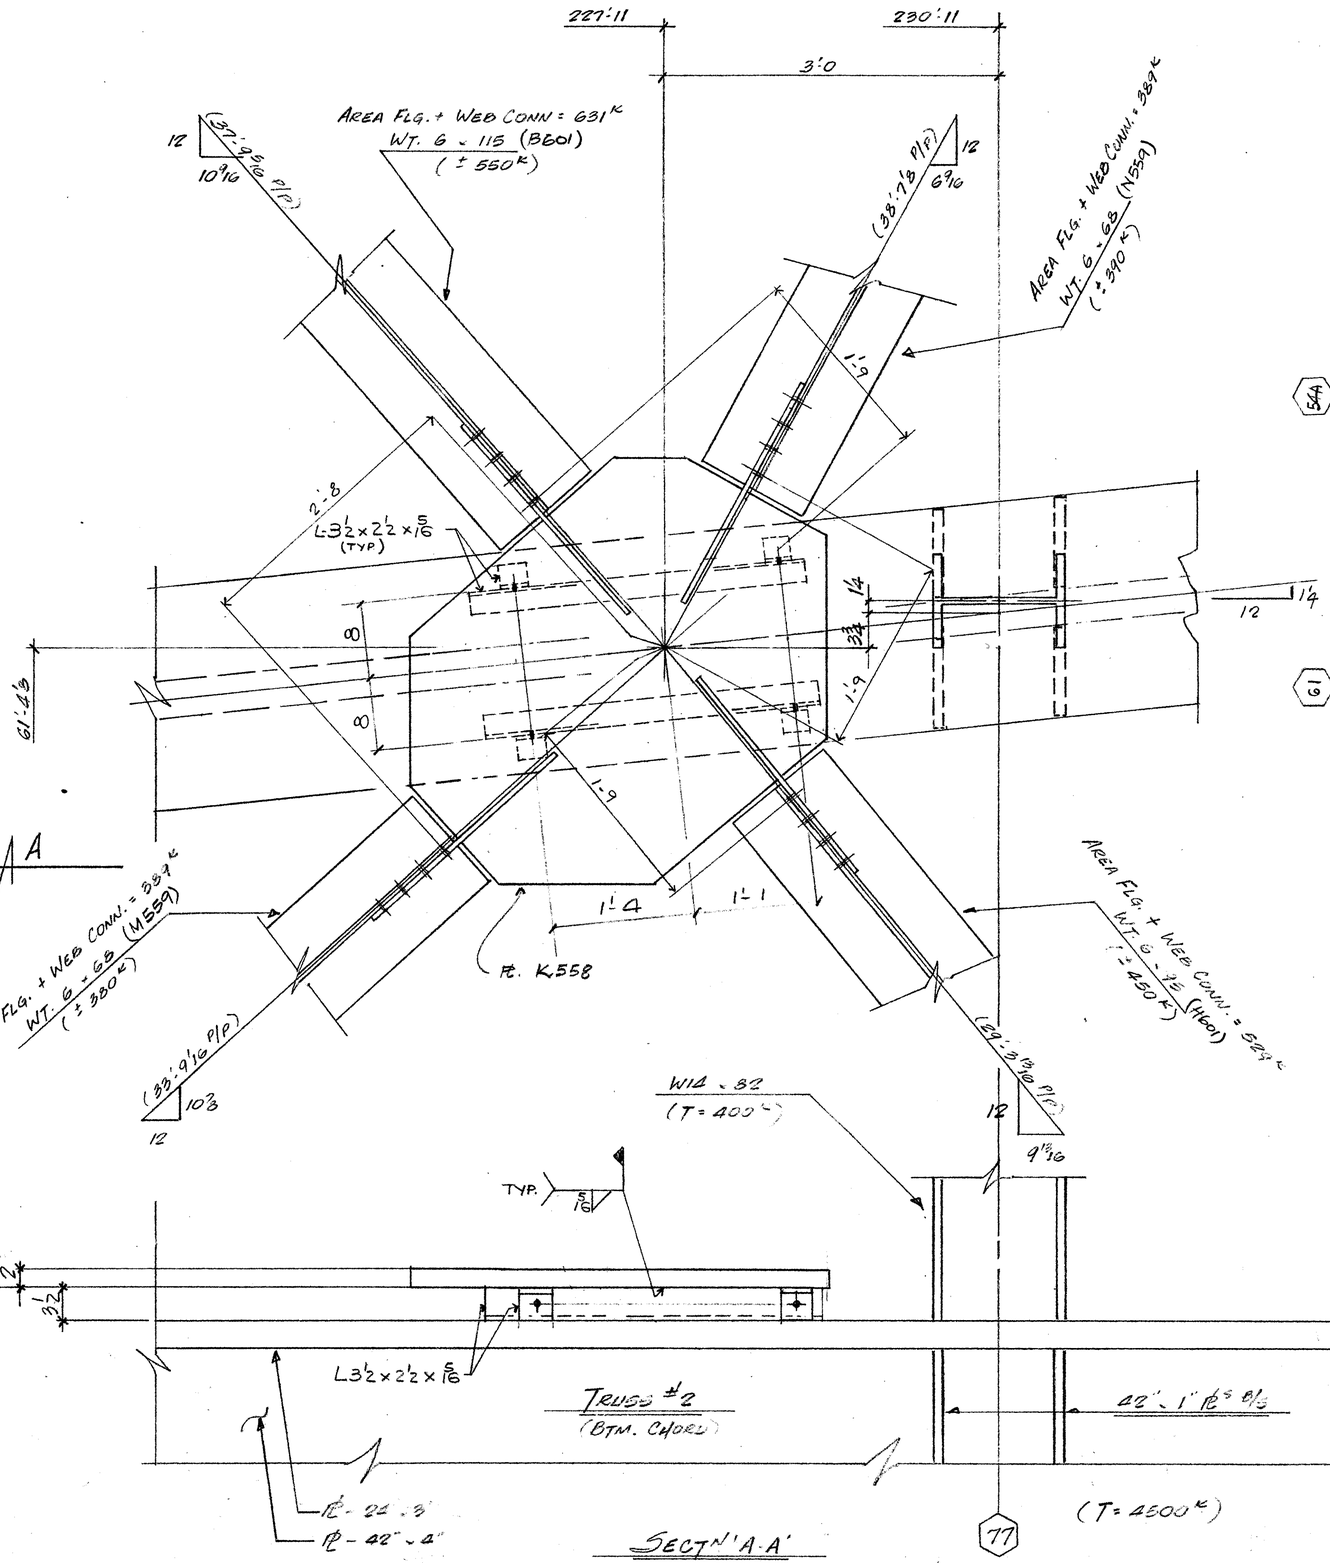


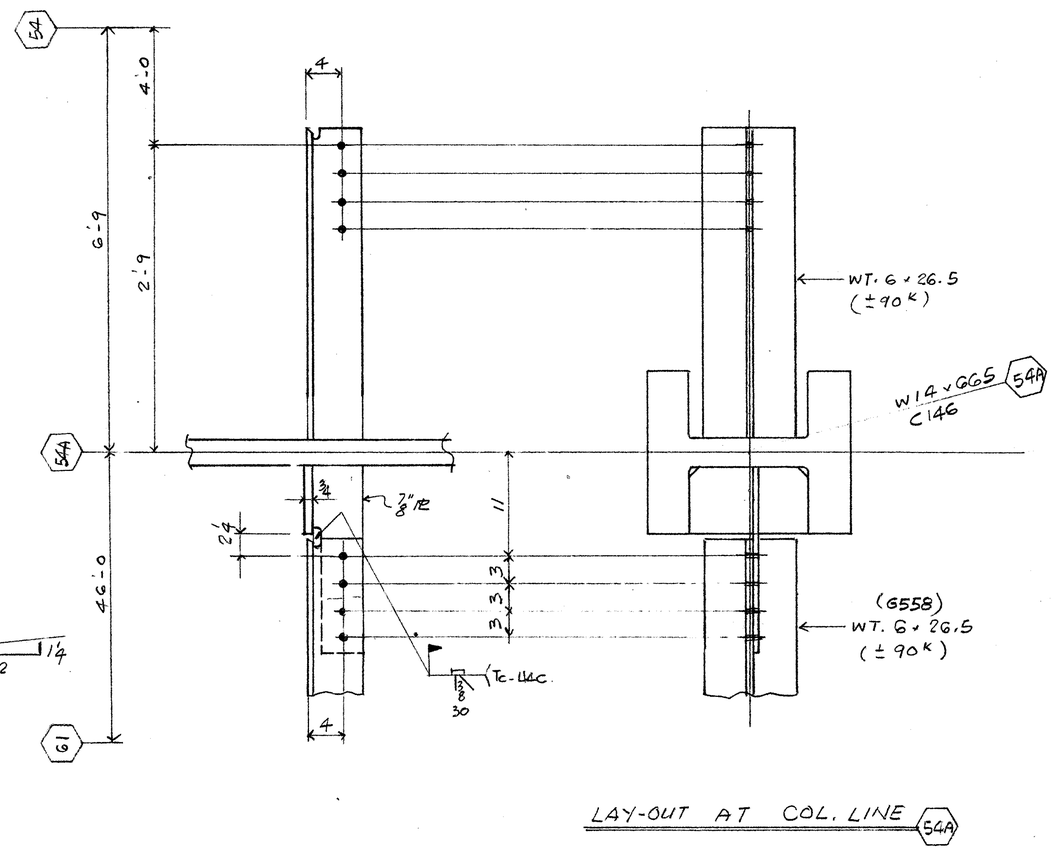

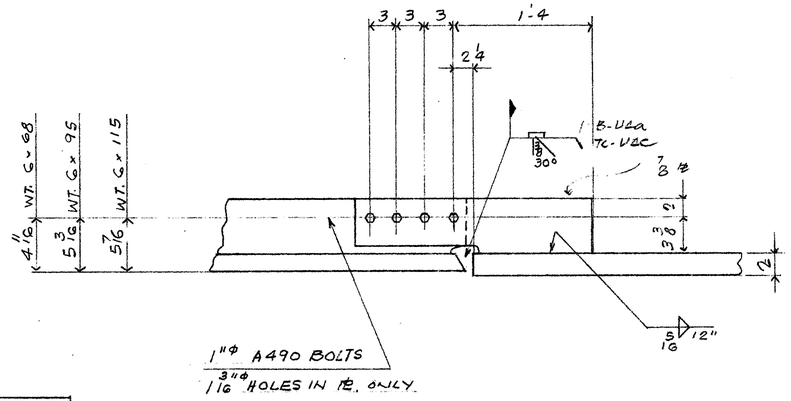

TYPICAL SECTION THRU PLATE

WELD - E70XX

REF. DIAG.S 2 EB A & E123

WORK THIS DWG WITH DWG # FW53

REVISED			
DATE ____ BY ____	OPEN HOLES ____	7 WORLD TRADE CENTRE	FRANKEL STEEL LIMITED
DATE ____ BY ____	PAINT ____	47 STOREY OFFICE BUILDING	220 ATTWELL DRIVE UNIT 1 REXDALE, ONTARIO M9W 5B2
DATE ____ BY ____	ERECTED BY ____	TISHMAN CONSTRUCTION — CUSTOMER	SQUAD FR.
DATE ____ BY ____	FIELD PAINT ____	EMERY ROTH & SONS P.C. — ARCHITECT	MADE BY MH DATE JAN'85 CHKD. BY AS. DATE APR 85
DATE ____ BY ____	INSPECTION ____	IRWIN G. CANTOR P.C. — ENGINEER	CONT. No. 84-15 SHEET 955

FW53