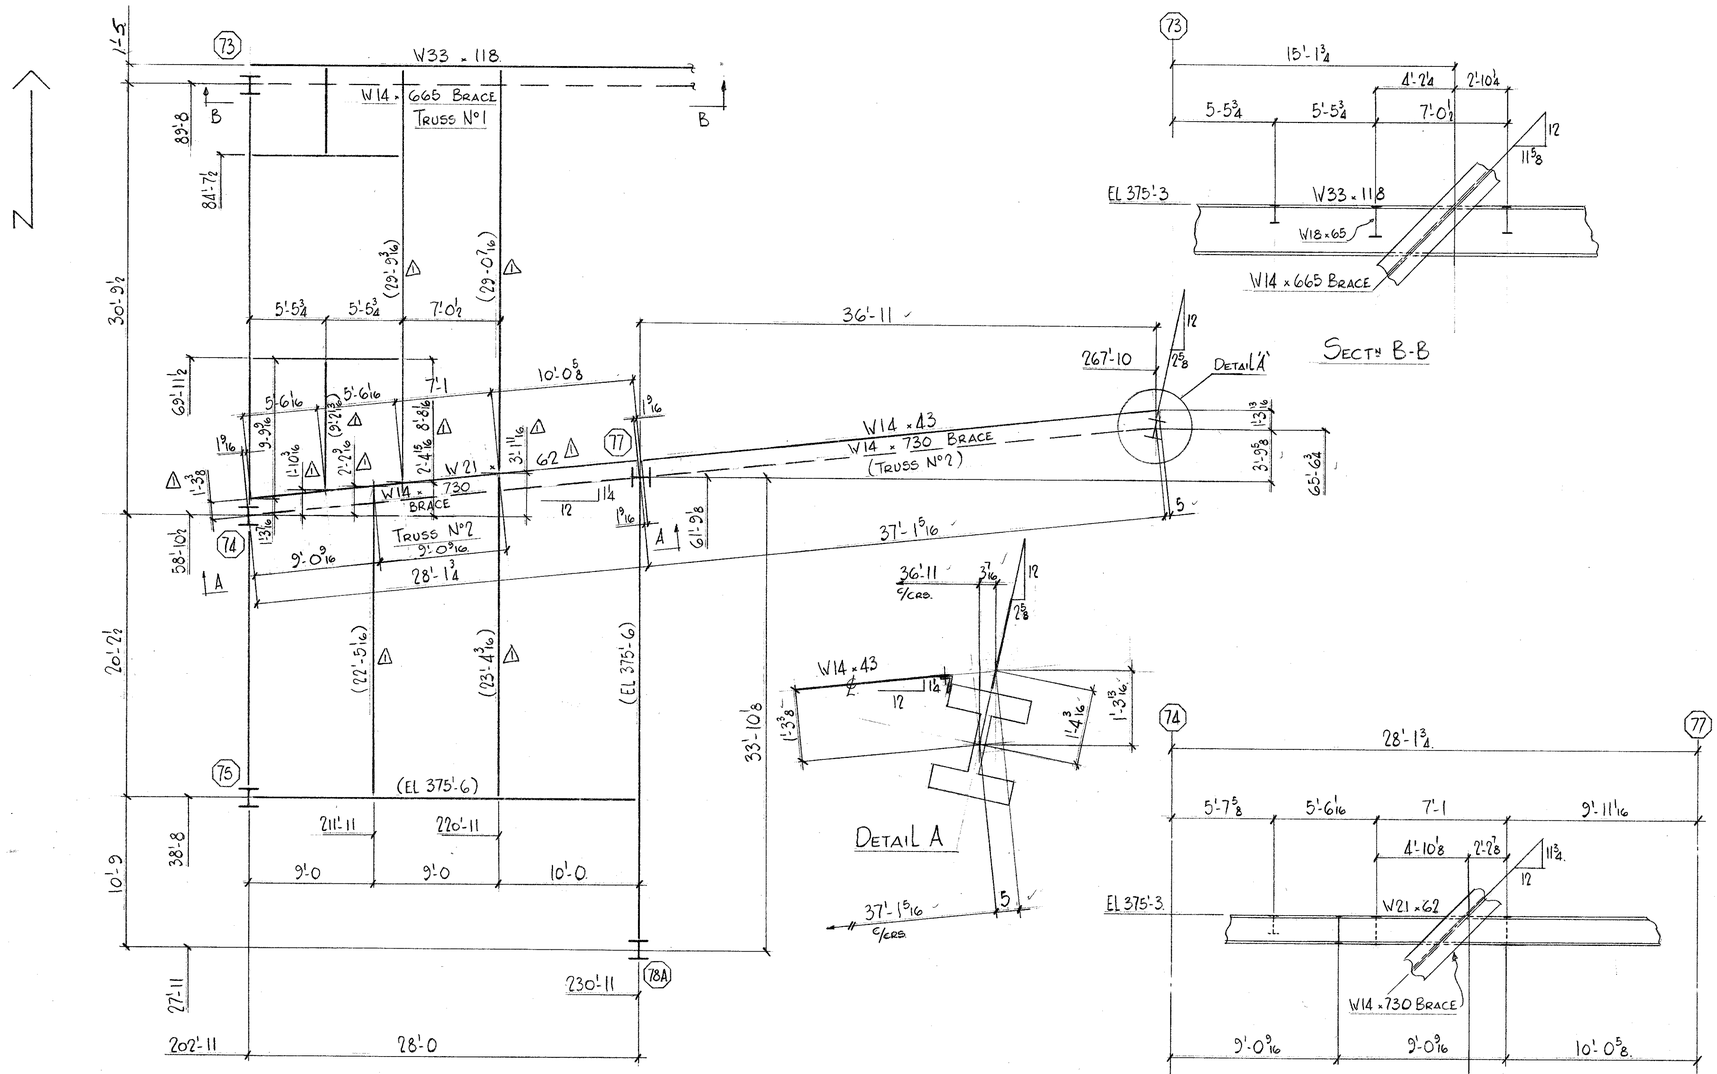


PART 6TH FLOOR PLAN @ EL 375'-3 (U/NOTED)

REF DWG E6

REVISED				
DATE ____ BY ____	OPEN HOLES ____	7 WORLD TRADE CENTER	FRANKEL STEEL LIMITED	
DATE ____ BY ____	PAINT ____		220 ATTWELL DRIVE UNIT 1 REXDALE, ONTARIO M9W 5B2	
DATE ____ BY ____	ERECTED BY ____	TISHMAN CONSTRUCTION — CUSTOMER	SQUAD FR	
DATE ____ BY ____	FIELD PAINT ____	EMERY ROTH & SONS — ARCHITECT	MADE BY FC DATE FEB 85 CHKD. BY BJB DATE ✓	
⚠ DATE FEB 85 BY FC.	INSPECTION ____	IRVING G CANTOR — ENGINEER	CONT. No. 84-15 SHEET 973 ⚠	