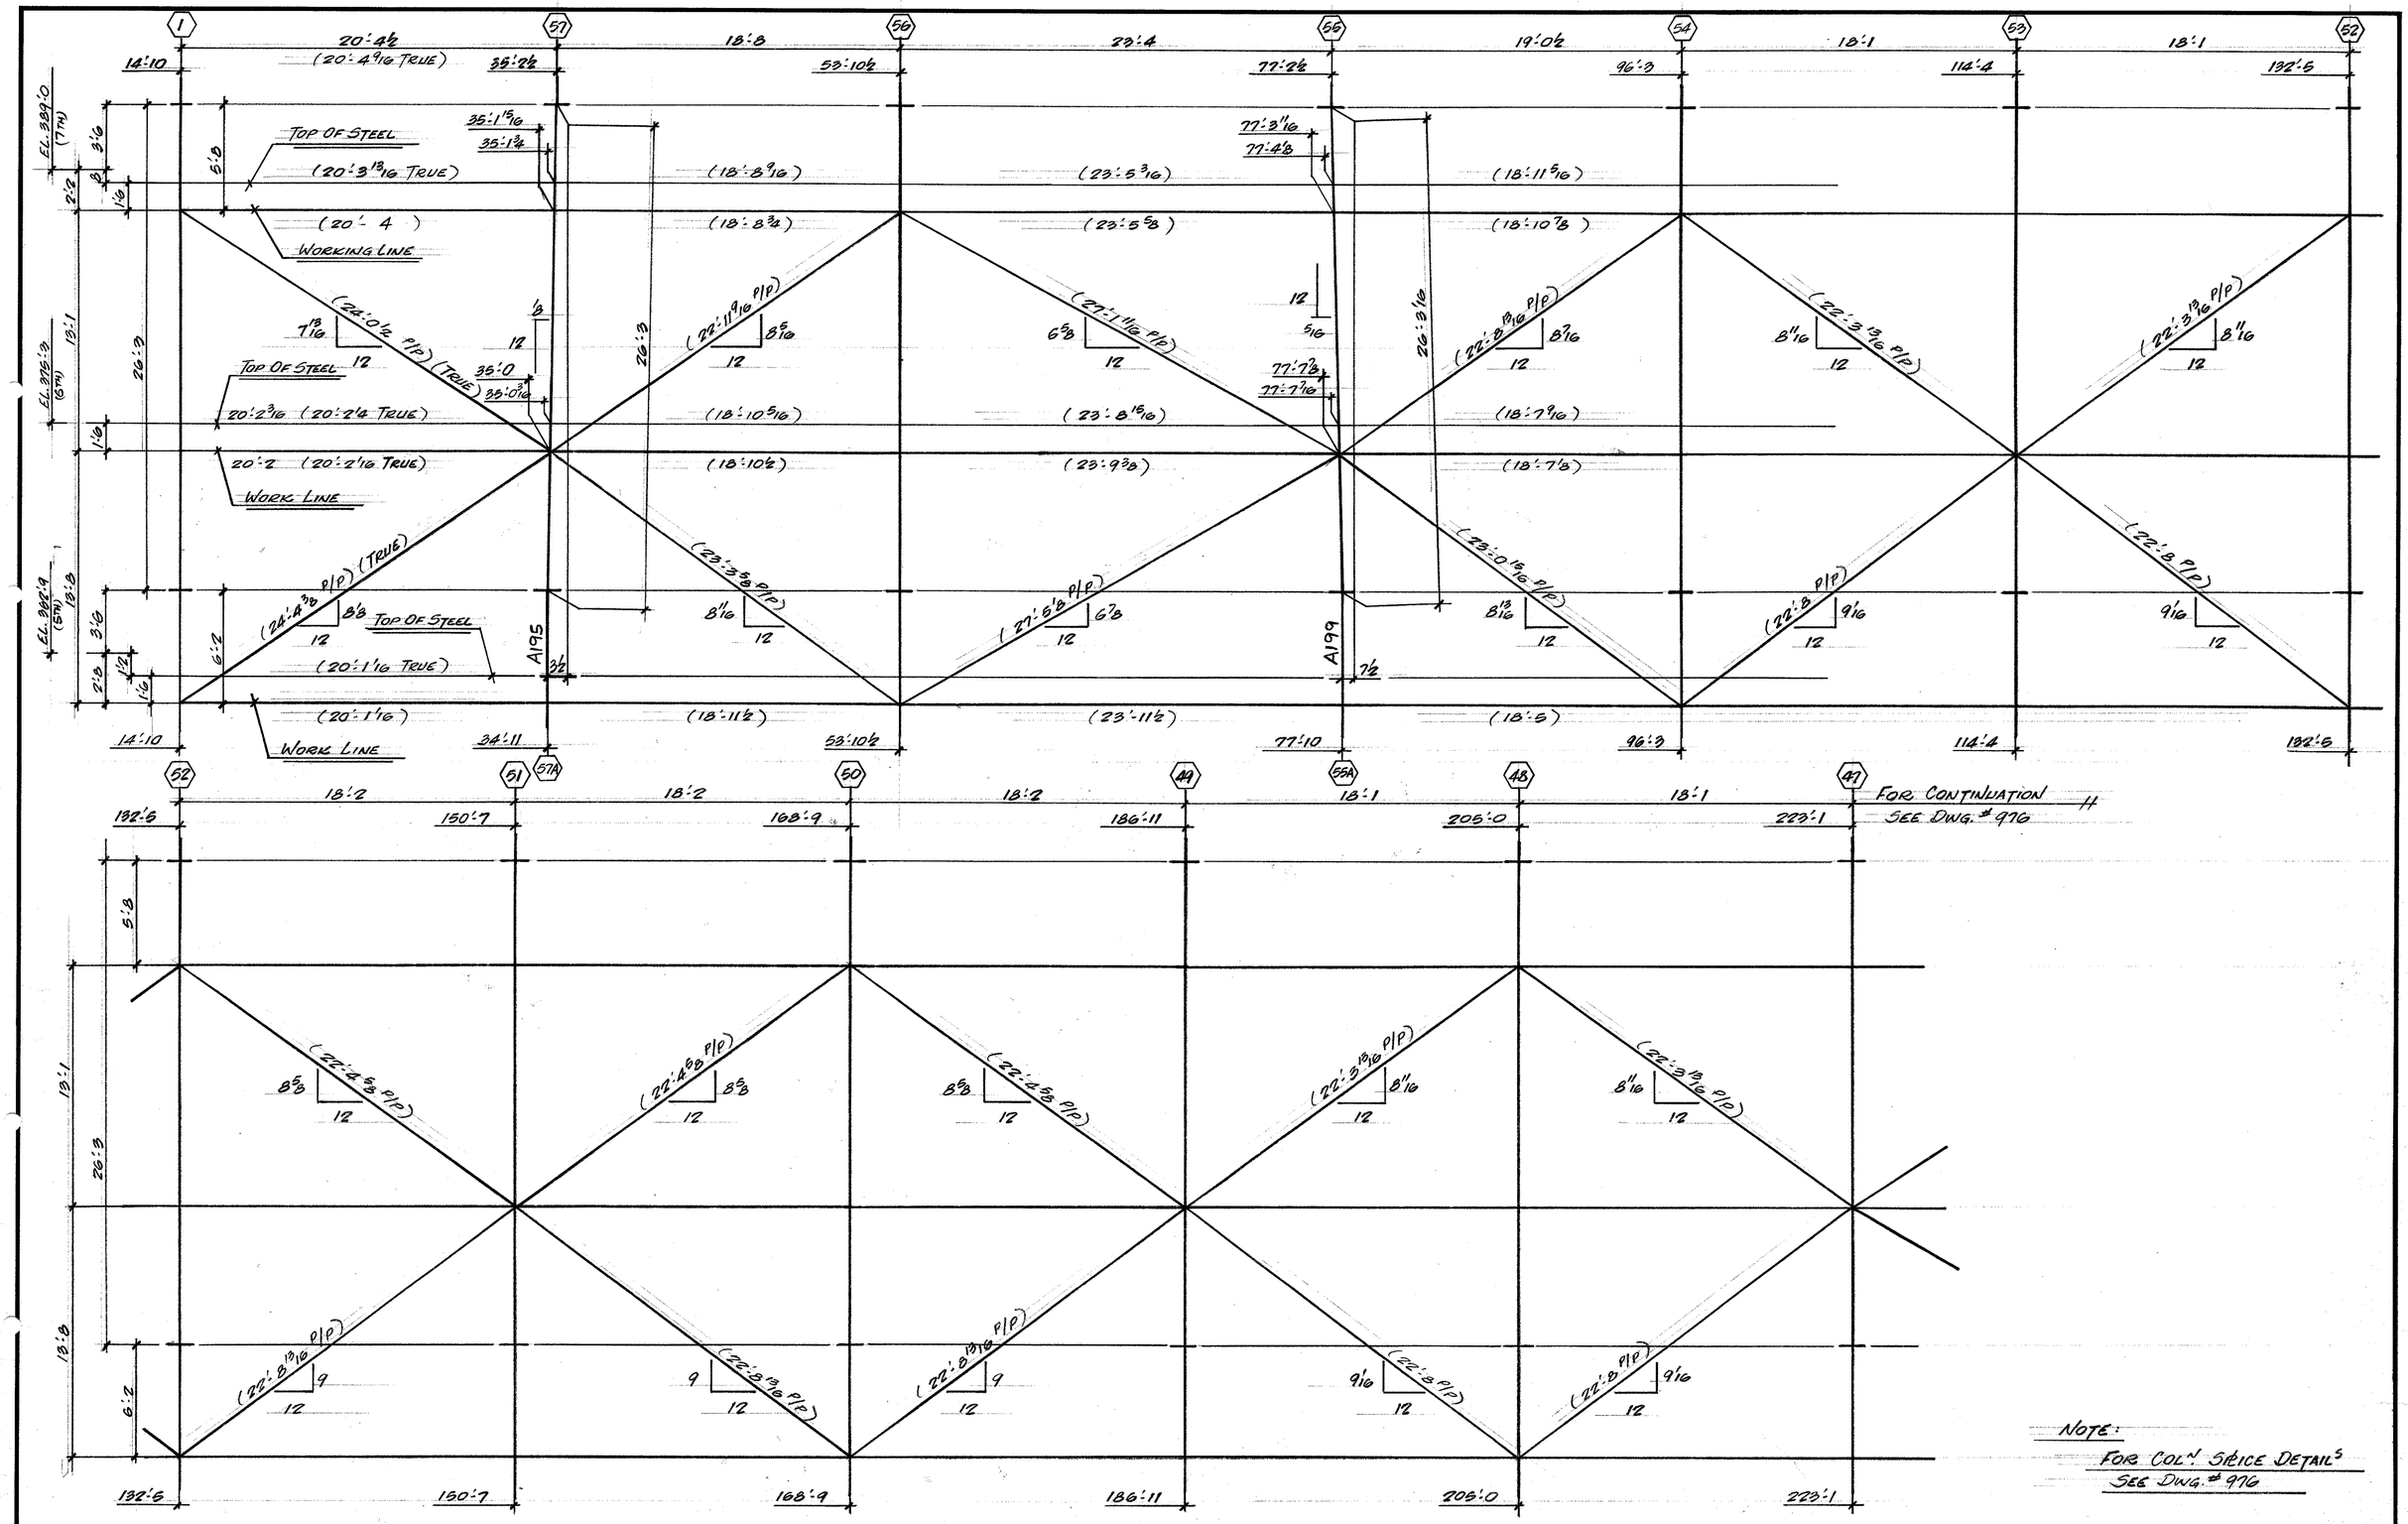


NOTE:
FOR COL'N. SPLICE DETAILS
SEE DWG. # 976

NORTH ELEVATION
(LOOKING NORTH)
(SCALE: ¼" = 1'-0)

REF. DIAG. # E119

REVISED		
DATE ____ BY ____	OPEN HOLES ____	GEOMETRY FOR NORTH WIND BRACG. (PART 4)
DATE ____ BY ____	PAINT ____	7 WORLD TRADE CENTRE
DATE ____ BY ____	ERECTED BY ____	TISHMAN CONSTRUCTION — CUSTOMER
DATE ____ BY ____	FIELD PAINT ____	EMERY ROTH & SONS P.C. — ARCHITECT
DATE ____ BY ____	INSPECTION ____	IRWIN G. CANTOR P.C. — ENGINEER

FRANKEL STEEL LIMITED
220 ATTWELL DRIVE UNIT 1 REXDALE, ONTARIO M9W 5B2

SQUAD FR. MADE BY MA DATE CHKD. BY JS DATE APR 88
CONT. No. 84-15 SHEET 975