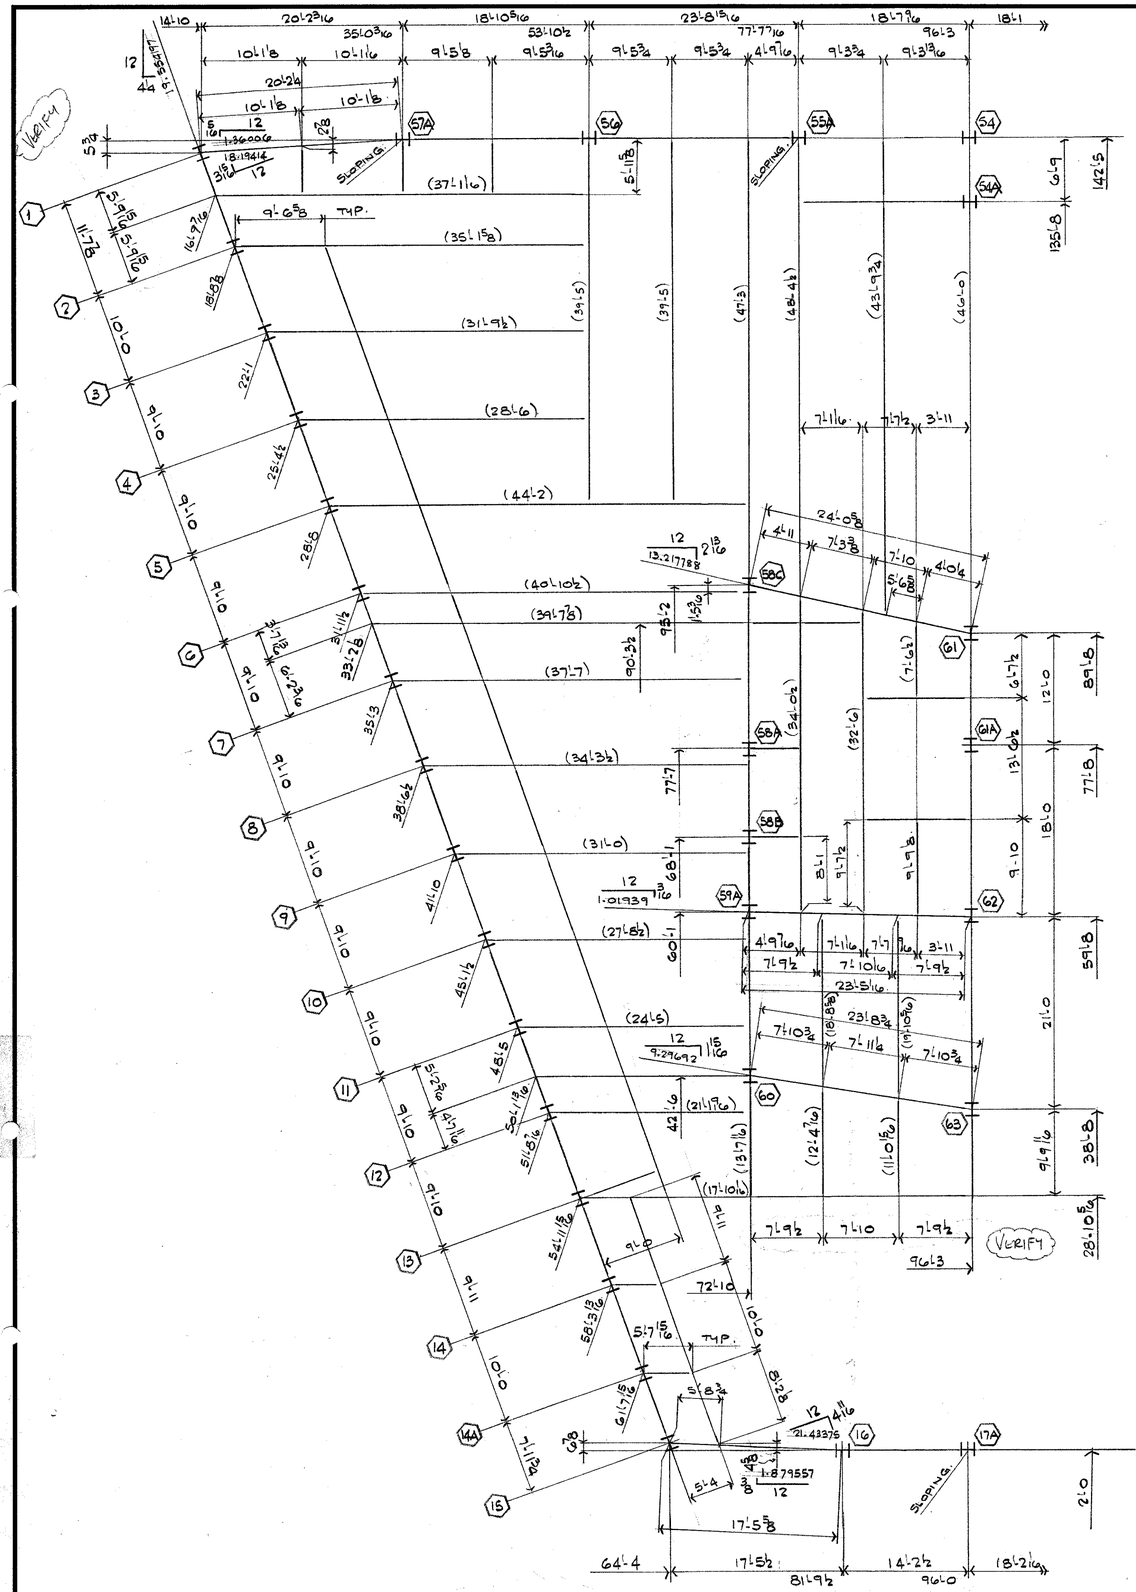


GEOMETRY LAYOUT FOR 6TH. FLOOR

REVISED		
DATE ____ BY ____	OPEN HOLES	
DATE ____ BY ____	PAINT	
DATE ____ BY ____	ERECTED BY	
DATE ____ BY ____	FIELD PAINT	
DATE ____ BY ____	INSPECTION	

7 WORLD TRADE CENTRE	
47 STOREY OFFICE BUILDING	
TISHMAN CONSTRUCTION	CUSTOMER
EMERY ROTH & SONS P.C.	ARCHITECT
IRWIN G. CANTOR P.C.	ENGINEER

FRANKEL STEEL LIMITED
220 ATTWELL DRIVE UNIT 1 REXDALE, ONTARIO M9W 5B2

SQUAD F.R.
MADE BY JS DATE MAR'85 CHKD. BY WD DATE MAR/85
CONT. No. 84-15 SHEET 981