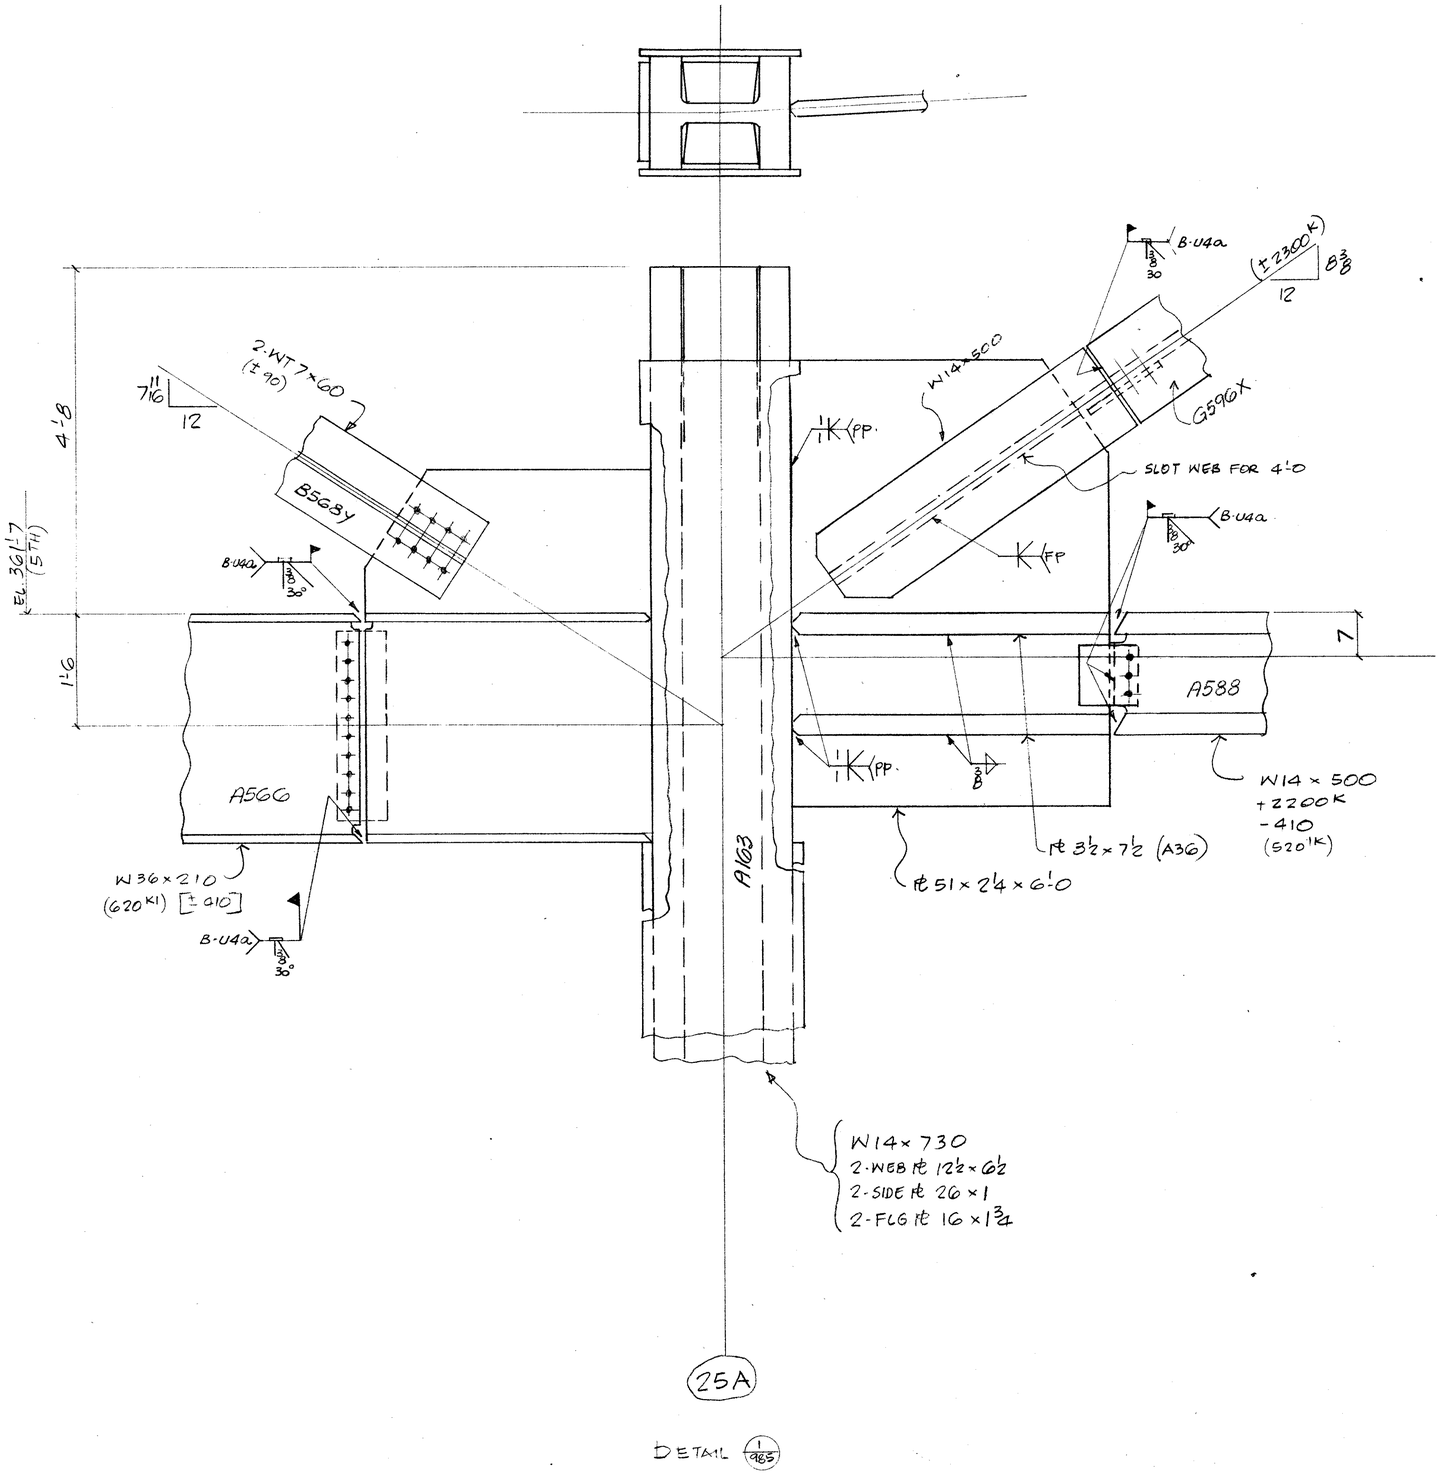


WORK THIS DWG WITH DWG# FW19

WELD - E70XX

REF. DWG. E119. E5

REVISED			
DATE ____ BY ____	OPEN HOLES ____	7 WORLD TRADE CENTER	FRANKEL STEEL LIMITED
DATE ____ BY ____	PAINT ____		220 ATTWELL DRIVE UNIT 1 REXDALE, ONTARIO M9W 5B2
DATE ____ BY ____	ERECTED BY ____	TISHMAN CONST. CUSTOMER	SQUAD F.R
DATE ____ BY ____	FIELD PAINT ____	EMERY ROTH & SONS P.C. ARCHITECT	MADE BY PBG DATE MAR 85 CHKD. BY AS DATE Apr 85
DATE ____ BY ____	INSPECTION ____	IRWIN G. CANTOR P.C. ENGINEER	CONT. No. 84-15 SHEET 985

FW19