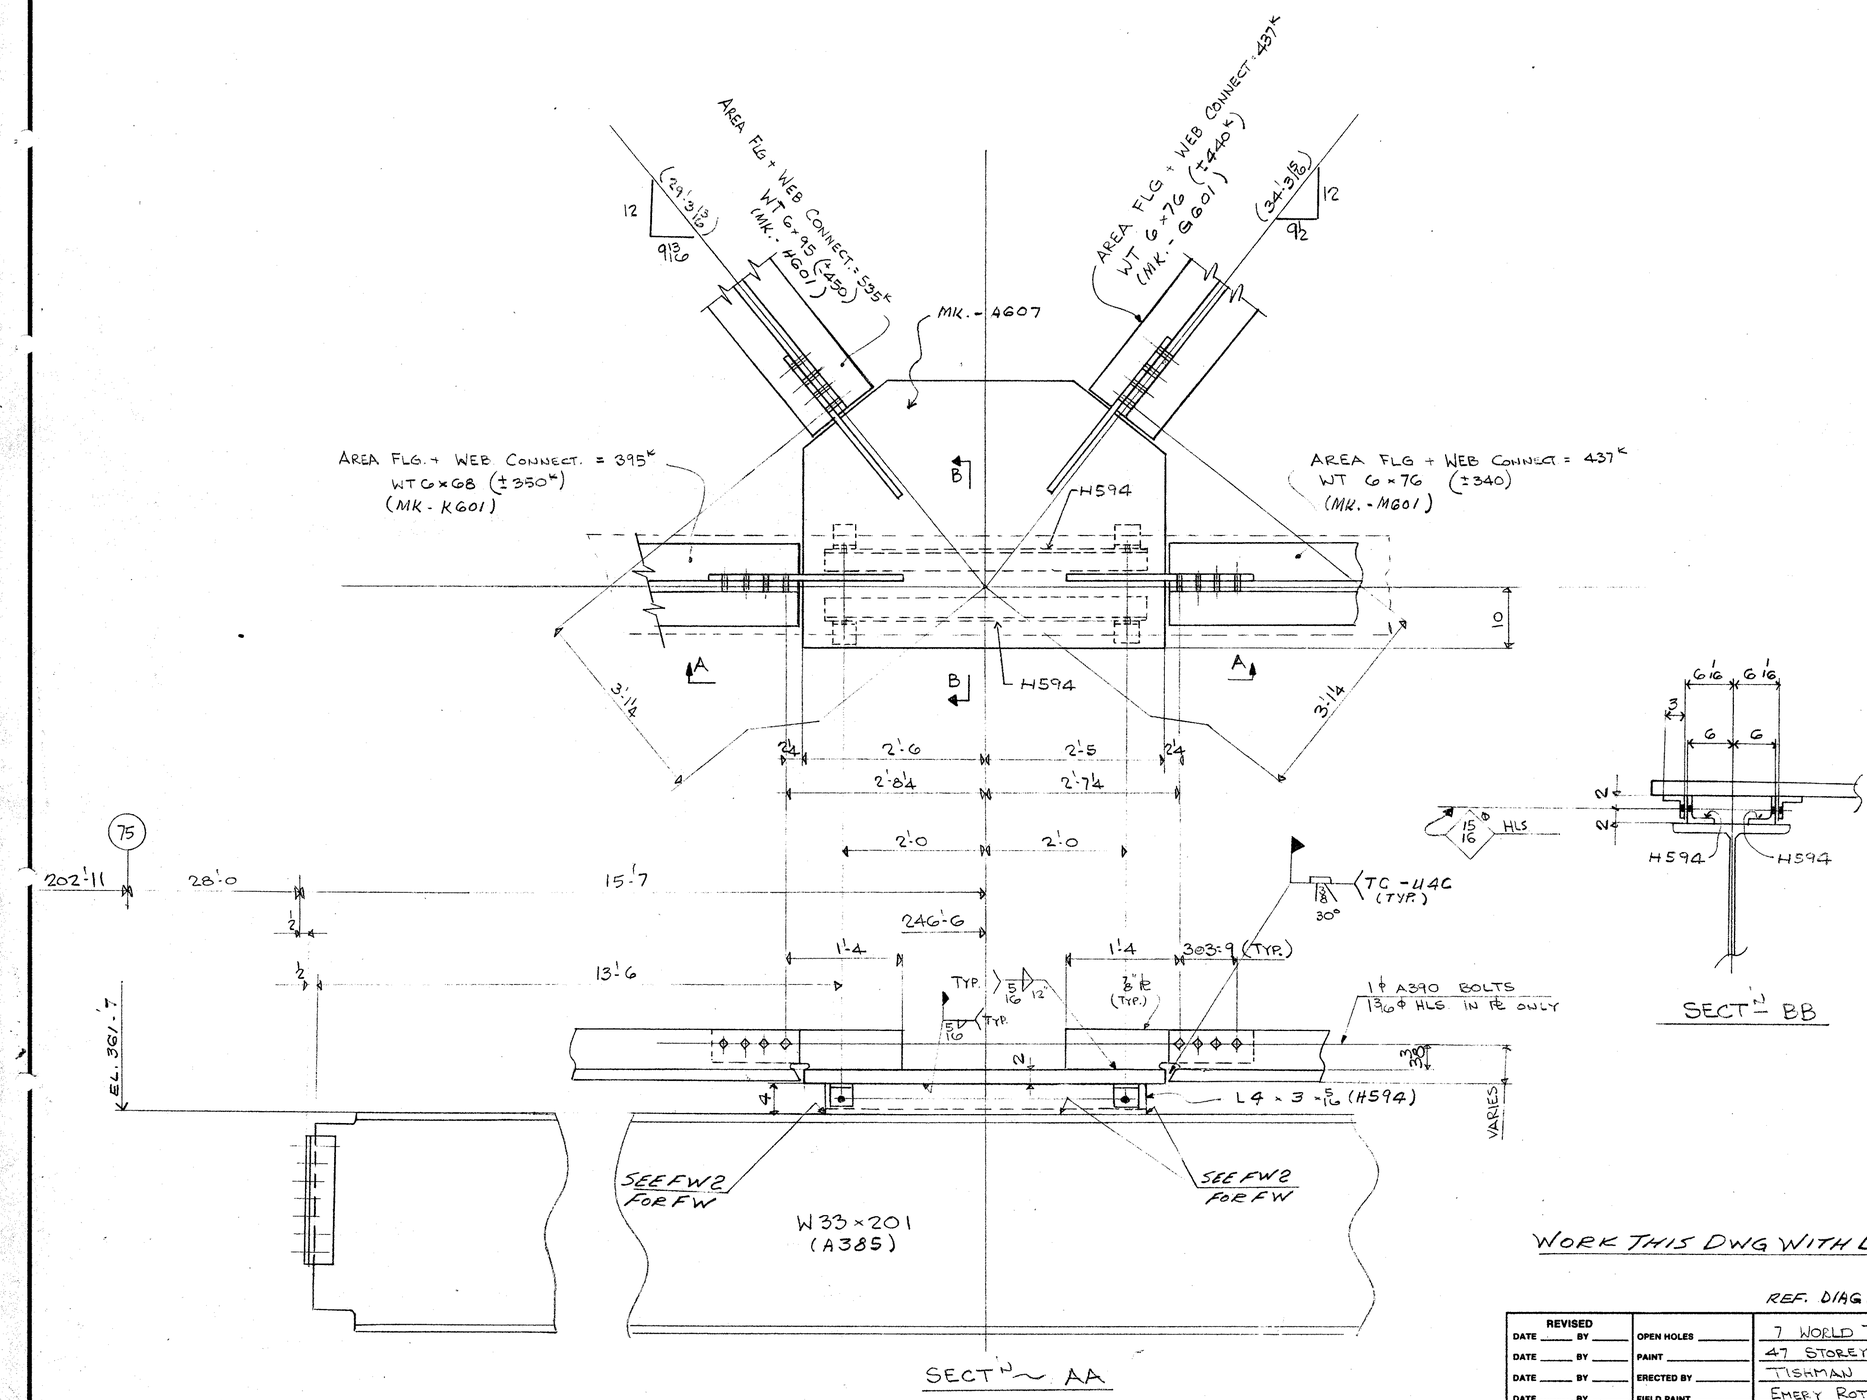


SECT'N ~ AA

SECT'N BB

WORK THIS DWG WITH DWG'S FW2, & FW47

WELD - E70XX

REF. DIAG. E5A

REVISED			
DATE ____ BY ____	OPEN HOLES ____	7 WORLD TRADE CENTRE	FRANKEL STEEL LIMITED
DATE ____ BY ____	PAINT ____	47 STOREY OFFICE BLDG.	220 ATTWELL DRIVE UNIT 1 REXDALE, ONTARIO M9W 5B2
DATE ____ BY ____	ERECTED BY ____	TISHMAN CONSTRUCTION (CUSTOMER)	SQUAD F.B.
DATE ____ BY ____	FIELD PAINT ____	EMERY ROTH & SONS PC (ARCHITECT)	MADE BY WD DATE APR.-85 CHKD. BY D.I DATE APR 85
DATE ____ BY ____	INSPECTION ____	IRWIN G CANTOR PC (ENGINEER)	CONT. No. 84-15 SHEET 990