
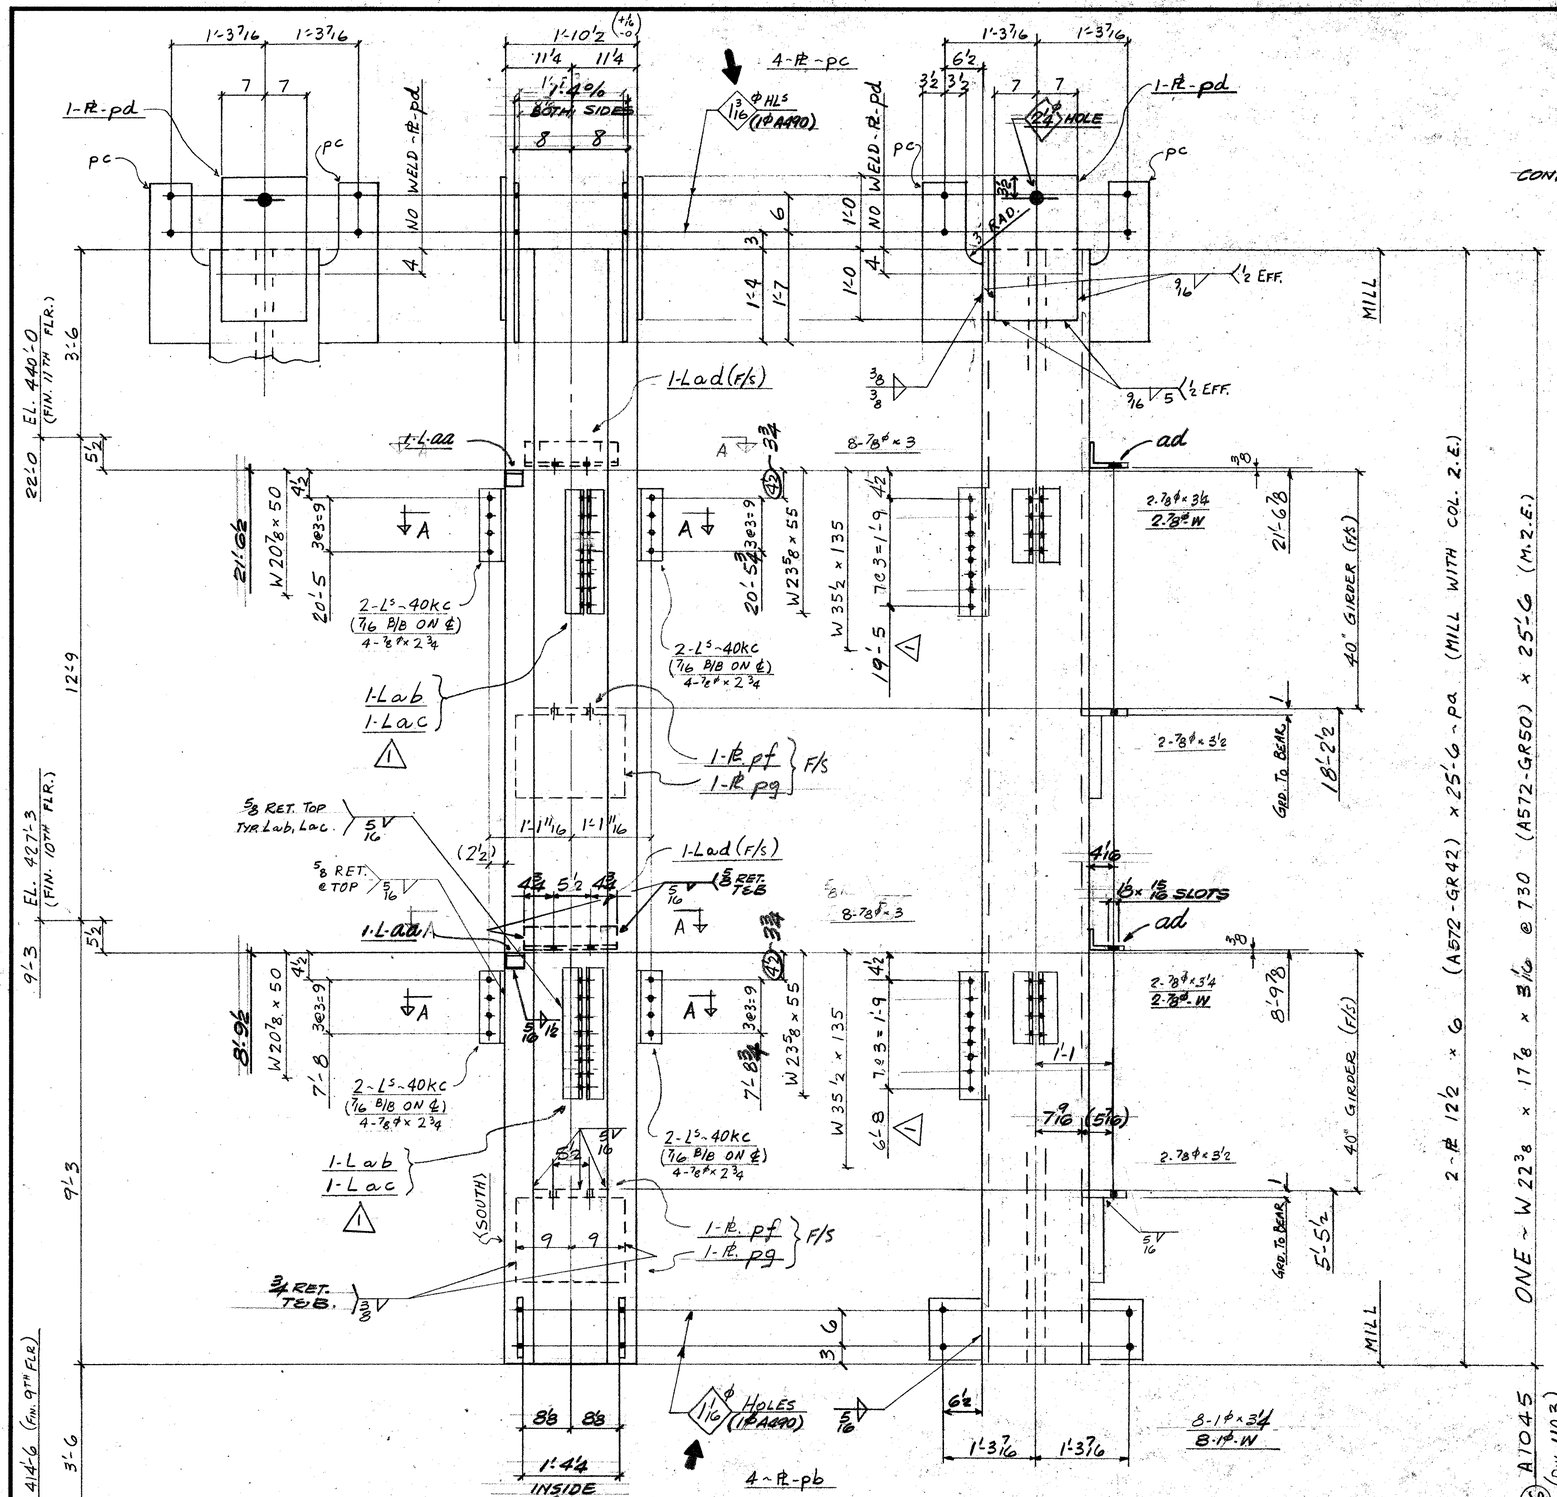


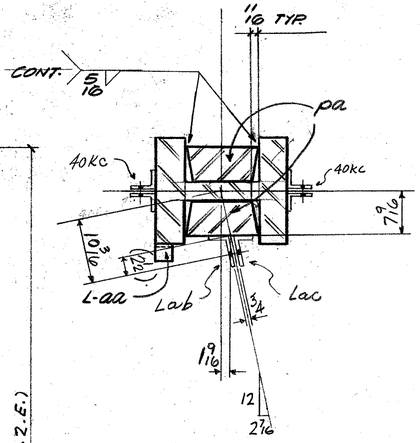

SECTION A-A

DIM'S SHOWN IN BRACKETS ARE BASED ON ACCURATE COL SIZES.

SHOP SCRIBE VISIBLE C/L ON BOTH **FLGS & B/S WEB TOP & BOTT.**

FIELD BOLTS

16 - 7/8 ø x 2 3/4	A325
16 - 7/8 ø x 3	
4 - 7/8 ø x 3 1/4	
4 - 7/8 ø x 3 1/2	
4 - 7/8 ø WASH.	
8 - 1 ø I	
8 - 1 ø x 3 1/4	A490

MAT'L G40.21.44W. U/N
E70 SERIES ELECTRODES
REF. DWG'S E10/11; E117A
9115

BILL OF MATERIAL

LINE	CCOSDTE	COMMX SHIP DIVN.	PIECE MARKS MAIN MAT'L.	PIECE MARKS DETAIL MAT'L.	NO. OF PIECES	MATERIAL DESCRIPTION WIDTH PL	WIDTH Inch	WIDTH 16th	X PLATE ONLY	THK. In.	THK. 16th	GRADE CODE	DSOR	FINISHED LENGTH Feet	FINISHED LENGTH In.	FINISHED LENGTH 16th	PAGE	LINE	REMARKS
01				FOO1															
02				AA	2		L3	x 3	x 3/8			44W		0	3	0			
03				40KC	8		L4	x 3	x 3/8			44W		0	11	8			
04				AB	2		L4	x 3	x 3/8			"		1	10	2	0		BENT
05				AC	2		L4	x 3	x 3/8			"		1	10	2	0		"
06				AD	2		L6	x 3 1/2	x 3/8			"		1	3	0			
07				PA	2	PI	12	8	x		6 0	A572GR42		25	6	0	17	22	M.2.E.
08				PB	4		9	0	x		0 8	44W		0	10	0			
09				PC	4		10	0	x		1 0			2	3	0			
10				PD	2		14	0	x		0 10			2	0	0			
11				PE	2		7	0	x		1 0			1	0	8			CUT TO FIT
12				PG	2		14	0	x		2 0			1	6	0			GRD TO BEAR
13																			
14																			
15				1E	5/16									130	0				
16				1E	3/8									13	0				
17				1E	3/4									4	0				
18																			
19																			
20																			
21	1103	A1045		W	14	x 730						A572GR50		25	6	0	17	12	M.2.E.
22																			
23																			
24																			
25																			
26			TOTAL		37				TOTAL					208					1-OF-1

LINE	CCOSDTE	COMMX SHIP DIVN.	PIECE MARKS MAIN MAT'L.	PIECE MARKS DETAIL MAT'L.	NO. OF PIECES	MATERIAL DESCRIPTION WIDTH PL	WIDTH Inch	WIDTH 16th	X PLATE ONLY	THK. In.	THK. 16th	GRADE CODE	DSOR	FINISHED LENGTH Feet	FINISHED LENGTH In.	FINISHED LENGTH 16th	PAGE	LINE	REMARKS
01																			
02																			
26			TOTAL						TOTAL										

May 9/85 RP
APPROVED

R 1	DATE MAY 9 85	BY EC	SPEC. AS NOTED	**FRANKEL STEEL LIMITED**	
E 2	DATE	BY	HOLES 15/16 ø U/N	220 ATTWELL DRIVE, UNIT 1, REXDALE, ONTARIO M9W 5B2	
V. 3	DATE	BY	FINISH		
MADE 27 HWM.	DATE APR. '85	SQUAD FR	PROJECT: 7 WORLD TRADE CENTER	CONTRACT 84-152	DWG.No. 1045
CHK'D 28 GP	DATE APR '85		DETAIL: COL. GRID NO. 76 6TH TIER		