

W18 5/8 x 426

A1052

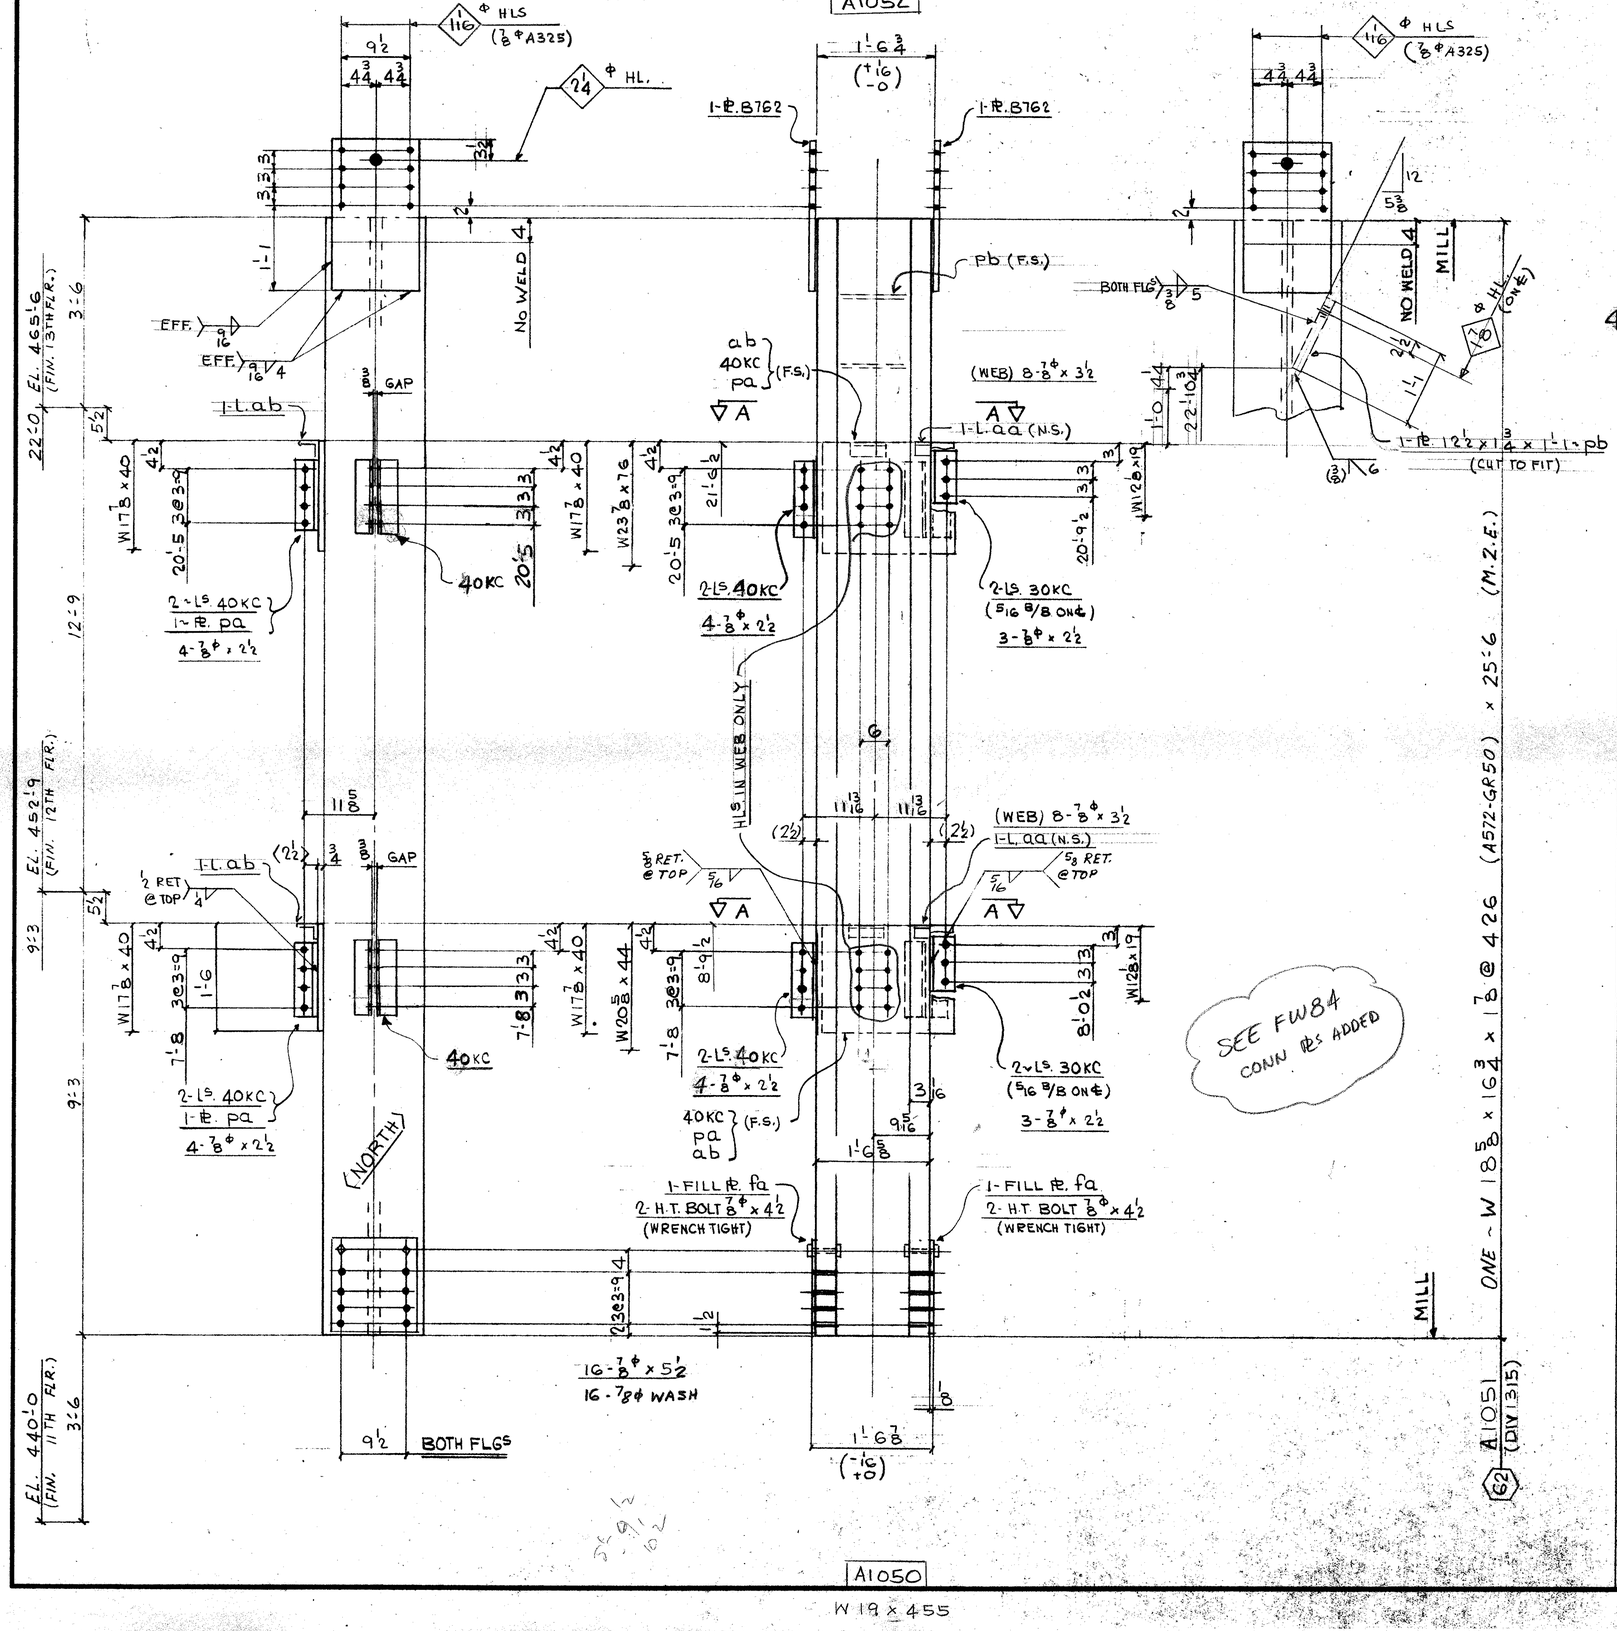

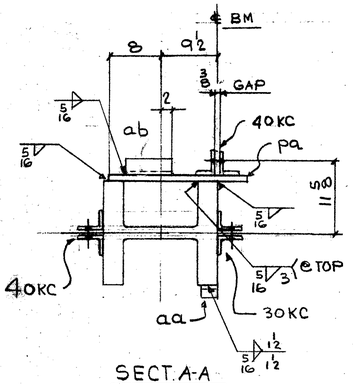

SECT. A-A

FIELD BOLTS:

22 - 7/8 Φ (A325F) x 2 1/2
16 - ∠ x 3 1/2
16 - ∠ x 5 1/2
16 - 7/8 Φ (A325) WASH

DIM'S SHOWN IN BRACKETS ARE BASED ON ACCURATE COL SIZES.

SHOP SCRIBE VISIBLE C/L ON BOTH FLGS & B/S WEB TOP & BOTT.

MAT'L G40.21-44W U/N
E70 SERIES ELECTRODES
REF. DWG'S E12/13
901, 9134, E117

BILL OF MATERIAL

LINE	CCOOSDTE	COMMX SHIP DIVN.	PIECE MARKS MAIN MAT'L.	PIECE MARKS DETAIL MAT'L.	NO. OF PIECES	MATERIAL DESCRIPTION PL	WIDTH Inch	WIDTH 16th	X PLATE ONLY	THK. In.	THK. 16th	GRADE CODE	DOOR	FINISHED LENGTH Feet	FINISHED LENGTH In.	FINISHED LENGTH 16th	PAGE	LINE	REMARKS
01				F001															
02																			
03				30KC	4	L	4		x 3 x 3/8			44W		0	8	8			
04				40KC	8	⊥						⊥		0	11	8			
05				AA	2	L	3		x 3 x 3/8					0	3	0			PLAIN
06				AB	2	⊥						⊥		0	8	0			⊥
07				762	2	PL	12	8	x		0 10	44W		2	0	0			
08				PA	2	⊥	18	0	x		0 12	⊥		1	9	8			
09				FA	2	⊥	12	8	x		0 2	⊥		1	4	0			
10				PB	1	⊥	12	8	x		1 12	⊥		1	11	0			CUT TO FIT
11					4	H.T. BOLT 7/8 x 4 1/2 325													
12																			
13																			
14					1	I.F. 1/4								0	4	0			
15					1	I.F. 5/16								0	11	0			
16					1	I.F. 9/16								0	4	0			
17					1	I.F. 3/8								0	3	0			
18																			
19																			
20	1315	A1051			1	W 14 x 426						A572GR50		25	6	16	21	M.2.E.	
21																			
22																			
23																			
24																			
25																			
26			TOTAL		33							TOTAL		52					1-OF-1

01	02	03	04	05	06	07	08	09	10	11	12	13	14	15	16	17	18	19	20	21
22	23	24	25	26																

01	02	03	04	05	06	07	08	09	10	11	12	13	14	15	16	17	18	19	20	21
22	23	24	25	26																

01	02	03	04	05	06	07	08	09	10	11	12	13	14	15	16	17	18	19	20	21
22	23	24	25	26																

TOTAL TOTAL

May 21/85

REV		DATE	BY
1		DATE	BY
2		DATE	BY
3		DATE	BY

SPEC. AS NOTED
HOLES 15/16 Φ U/N
FINISH NONE

FRANKEL STEEL LIMITED
220 ATTWELL DRIVE, UNIT 1, REXDALE, ONTARIO M9W 5B2

MADE 27	DATE MARCH/85	SQUAD
EC		FR
CHK'D. 28 ES	DATE 7-5-85	

PROJECT: 7 WORLD TRADE CENTER
DETAIL: COLUMN GRID NO. 62 (7TH TIER)

CONTRACT 84-152
DWG. No. 1051