
W18 5/8 x 426

A1136

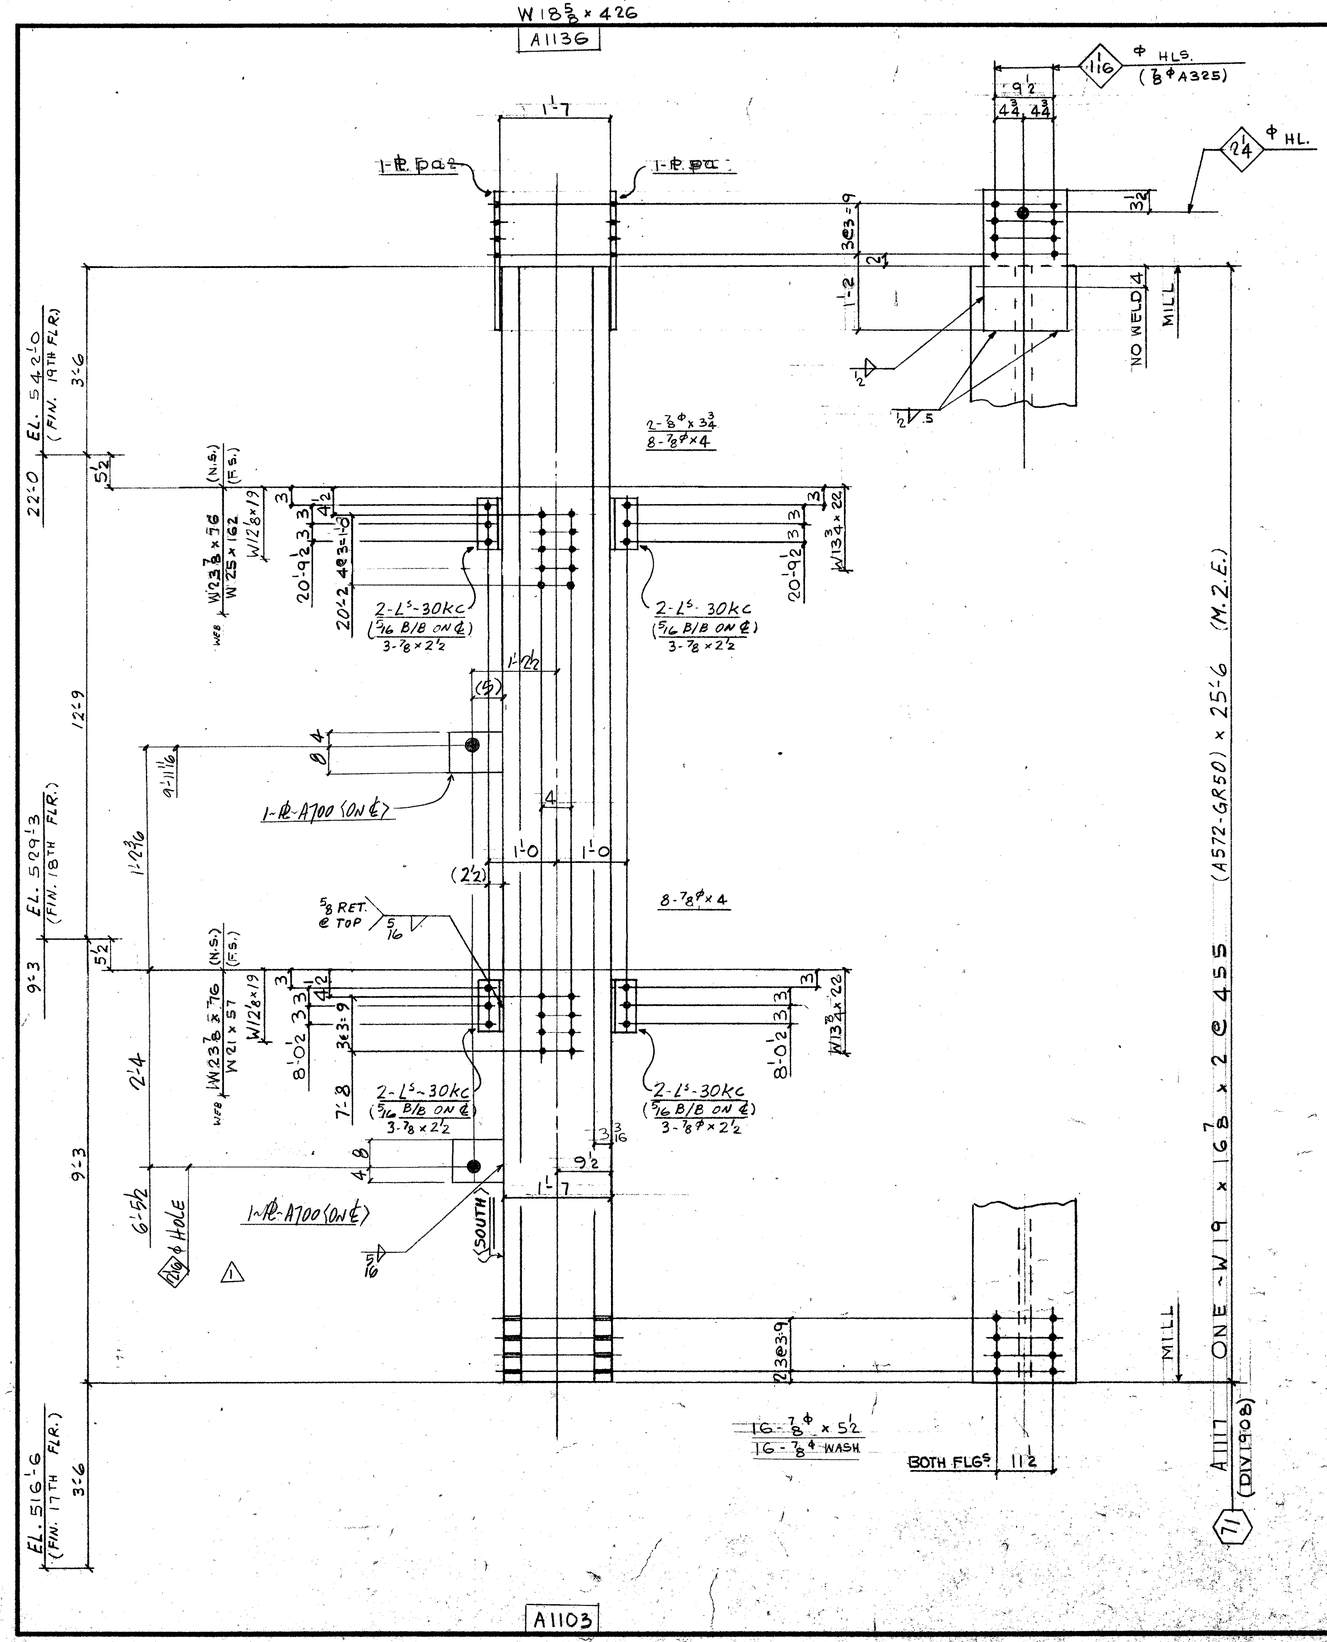

FIELD BOLTS:

12 - 7/8Φ (A325F) x 2 1/2

16 - ⊥ x 4

16 - ⊥ x 5 1/2

16 - 7/8Φ (A325) WASH

2 - 7/8Φ (A325F) x 3 3/4

DIM'S SHOWN IN BRACKETS ARE BASED ON ACCURATE COL SIZES.

SHOP SCRIBE VISIBLE C/L ON BOTH FLGS & B/S WEB TOP & BOTT.

MAT'L G40.21-44W U/N
E70 SERIES ELECTRODES
REF. DWG. E18/19
E117, E117A, 901

BILL OF MATERIAL

LINE	CCOSDTE	COMMX SHIP DIVN.	PIECE MARKS MAIN MAT'L.	PIECE MARKS DETAIL MAT'L.	NO. OF PIECES	MATERIAL DESCRIPTION PL	WIDTH Inch	WIDTH 16th	X PLATE ONLY	THK. In.	THK. 16th	GRADE CODE	DOOR	FINISHED LENGTH Feet	FINISHED LENGTH In.	FINISHED LENGTH 16th	PAGE	LINE	REMARKS
01					F001														
02																			
03				30KC.	8	L4 x 3 x 3/8						44W		0	8	8			
04																			
05																			
06				PA	2	PL	12	8	x			44W		2	1	0			
07	X			A700	2	⊥	9	0	x					1	0				
08																			
09																			
10																			
11					1	IF	5/16								6	0			
12					1	IF	1/2								4	0			
13																			
14																			
15			190BA1117		1	W14 x 455						A572GR50		25	6	0	16	M	2 E.
16																			
17																			
26			TOTAL		16									TOTAL		30			1-OF-1
01																			
02																			
26			TOTAL											TOTAL					

July 25/85 Approved

M2-A700 ADDED

REV.	DATE	BY	
A	July 19/85	GG	SPEC. AS NOTED
2	DATE	BY	HOLES 15/16Φ U/N
3	DATE	BY	FINISH NONE

MADE 27 EC | DATE APR'85 | SQUAD

CHK'D. 28 ES | DATE 31-5-85 | FR

FRANKEL STEEL LIMITED

220 ATTWELL DRIVE, UNIT 1, REXDALE, ONTARIO M9W 5B2

PROJECT: 7 WORLD TRADE CENTER

DETAIL: COL. GRID NO. 71 (10TH TIER)

CONTRACT 84-152 | DWG. NO. 1117