

W20⅜ x 605

A1214

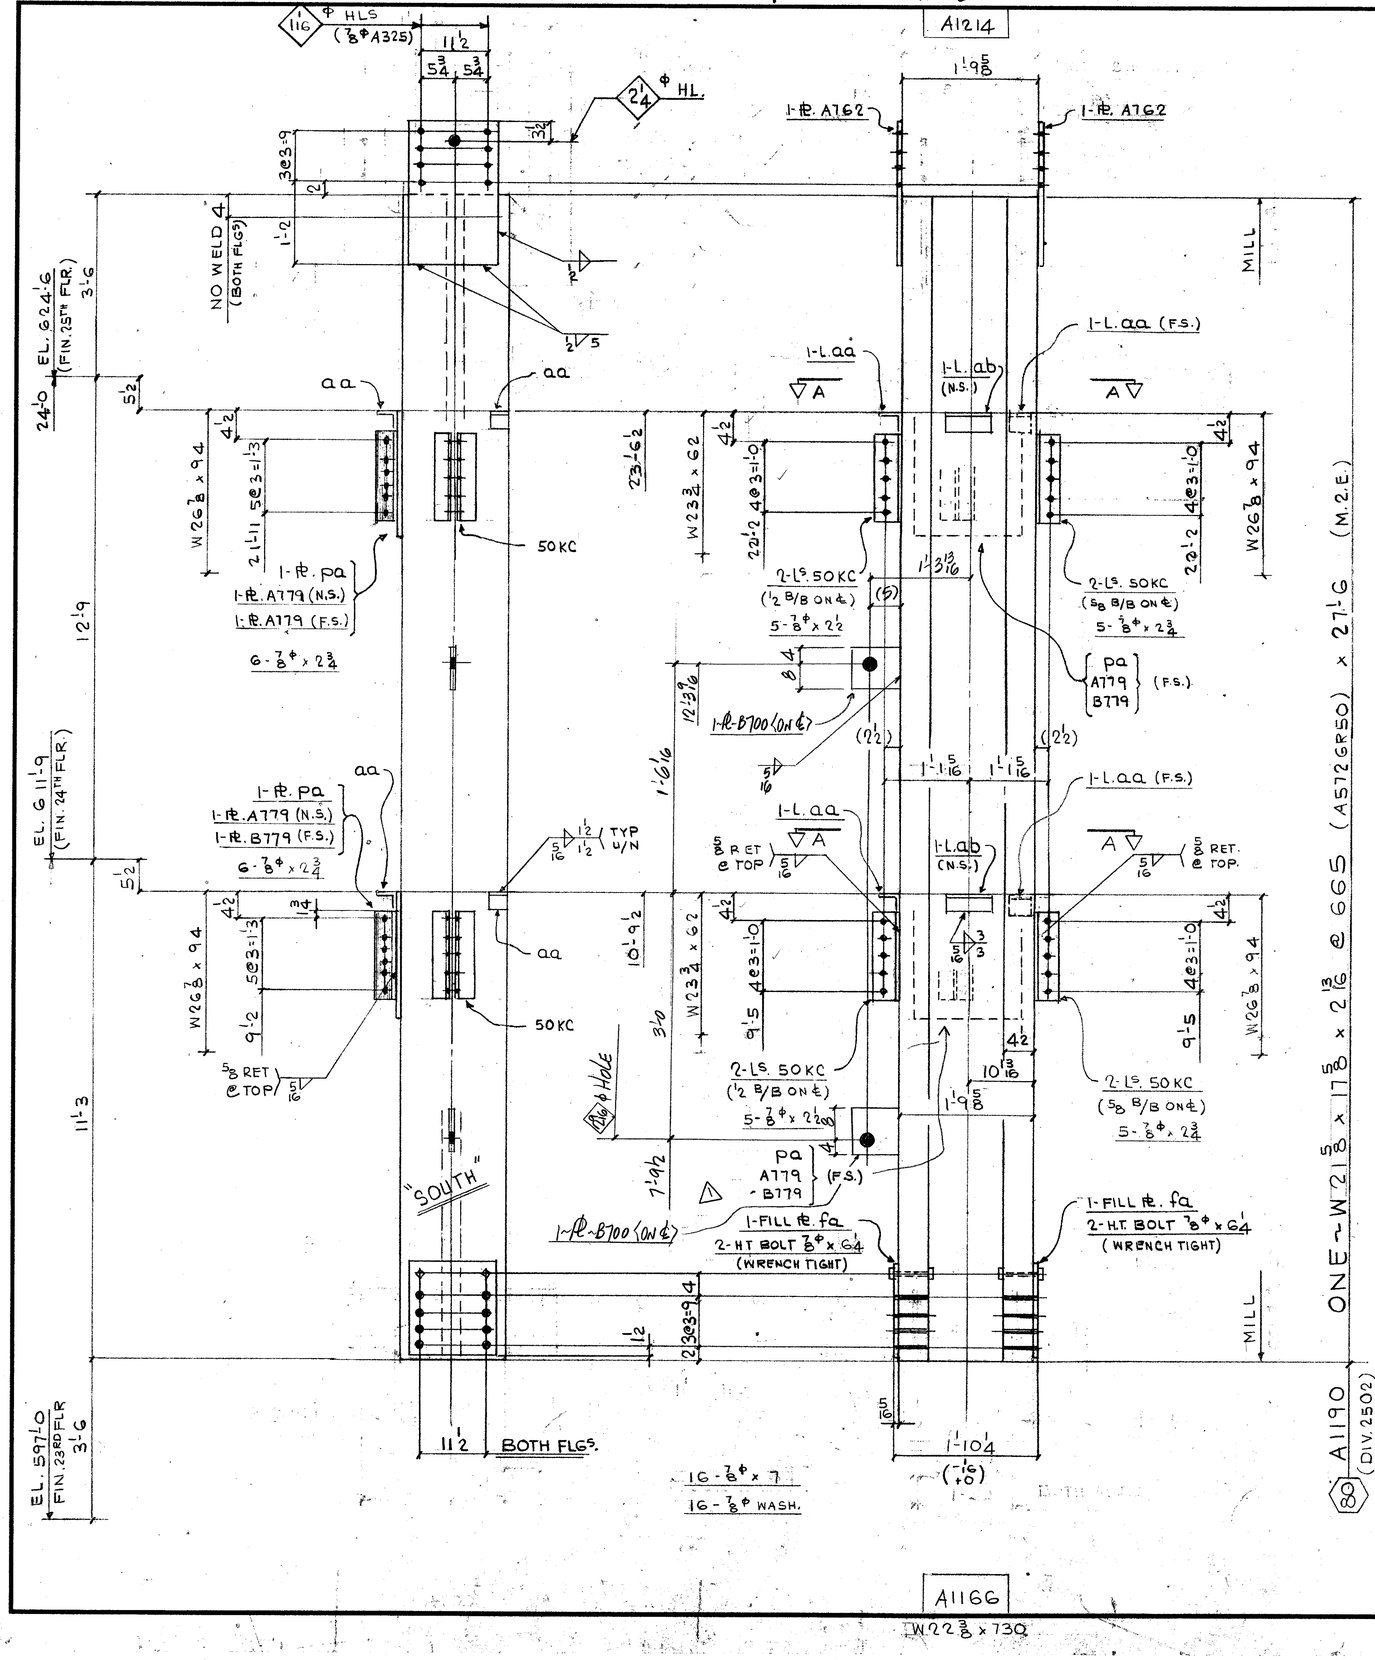

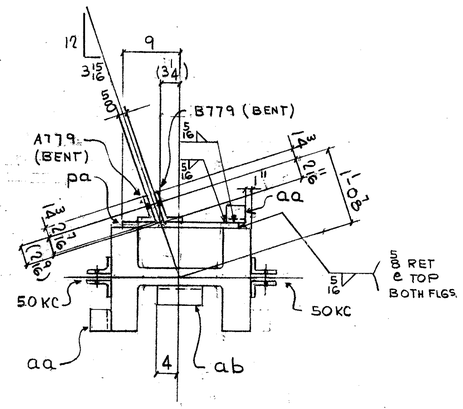

SECT. A-A

FIELD BOLTS:

10-⅞Φ (A325F) x 2½
22- x 2¾
16- x 7

16-⅞Φ (A325) WASH.

DIM'S SHOWN IN BRACKETS ARE BASED ON ACCURATE COL SIZES.

SHOP SCRIBE VISIBLE C/L ON BOTH FLGS & B/S WEB TOP & BOTT.

MATL. G40.21-44W
E70 SERIES ELECTRODES
REF DWGS E24, E25
E118, 901, 9159

BILL OF MATERIAL

LINE	CCOSDE	COMMSHIP DIVN.	PIECE MARKS MAIN MAT'L.	PIECE MARKS DETAIL MAT'L.	NO. OF PIECES	MATERIAL DESCRIPTION WIDTH Inch	WIDTH 16th	X PLATE ONLY	THK. In.	THK. 16th	GRADE CODE	DOOR	FINISHED LENGTH Feet	FINISHED LENGTH In.	FINISHED LENGTH 16th	PAGE	LINE	REMARKS
01					FOO1													
02																		
03																		
04				50KC	8	L 4 x 3 x	3	B			44W		1	2	8			
05				AA	2	L 3 x 3 x	3	8					0	3	0			PLAIN
06				AB	2			↓			↓		0	8	0			↓
07																		
08																		
09																		
10				PA	2 PI	18	0	X		1	0	44W		2	0	0		
11				A762	2	14	8	X		0	10			2	1	0		
12				A779	2	7	4	X		0	6			1	6	8		
13				B779	2	7	8	X		0	6			1	6	8		BENT
14				FA	2	14	8	X		0	5			1	4	0		⊥
15	X			B700	2 PI	9	0	X		1	0	44W		1	0	0		
16																		
17					4	H.T. BOLT ⅞ x 6¼					325							
18																		
19					1	I.F. 5/16								22	0	0		
20					1	I.F. 1/2								4	0	0		
21																		
22																		
23																		
24	2502	A1190			1	W14 x 665			A572GR50				27	6	0		M.2.E.	
26			TOTAL		32			TOTAL					62					(1 OF 1)

01																		
02																		
26			TOTAL					TOTAL										

P: B700 ADDED

REV.	DATE	BY
1	July 20/85	GG
2	DATE	BY
3	DATE	BY

SPEC. AS NOTED
HOLES 15/16 Φ U/N
FINISH NONE

FRANKEL STEEL LIMITED
220 ATTWELL DRIVE, UNIT 1, REXDALE, ONTARIO M9W 5B2

MADE		DATE	SQUAD
27	EC	MAY '85	FR
CHK'D. 28	ES	DATE 10-7-85	

PROJECT: 7 WORLD TRADE CENTER
DETAIL: COLUMN (80) (13TH TIER)
CONTRACT 84-152
DWG.No. 1190

July 25/85 R
July 12/85

A1166

W22⅜ x 730

80 MASTER