
W16 3/8 x 257

A1226

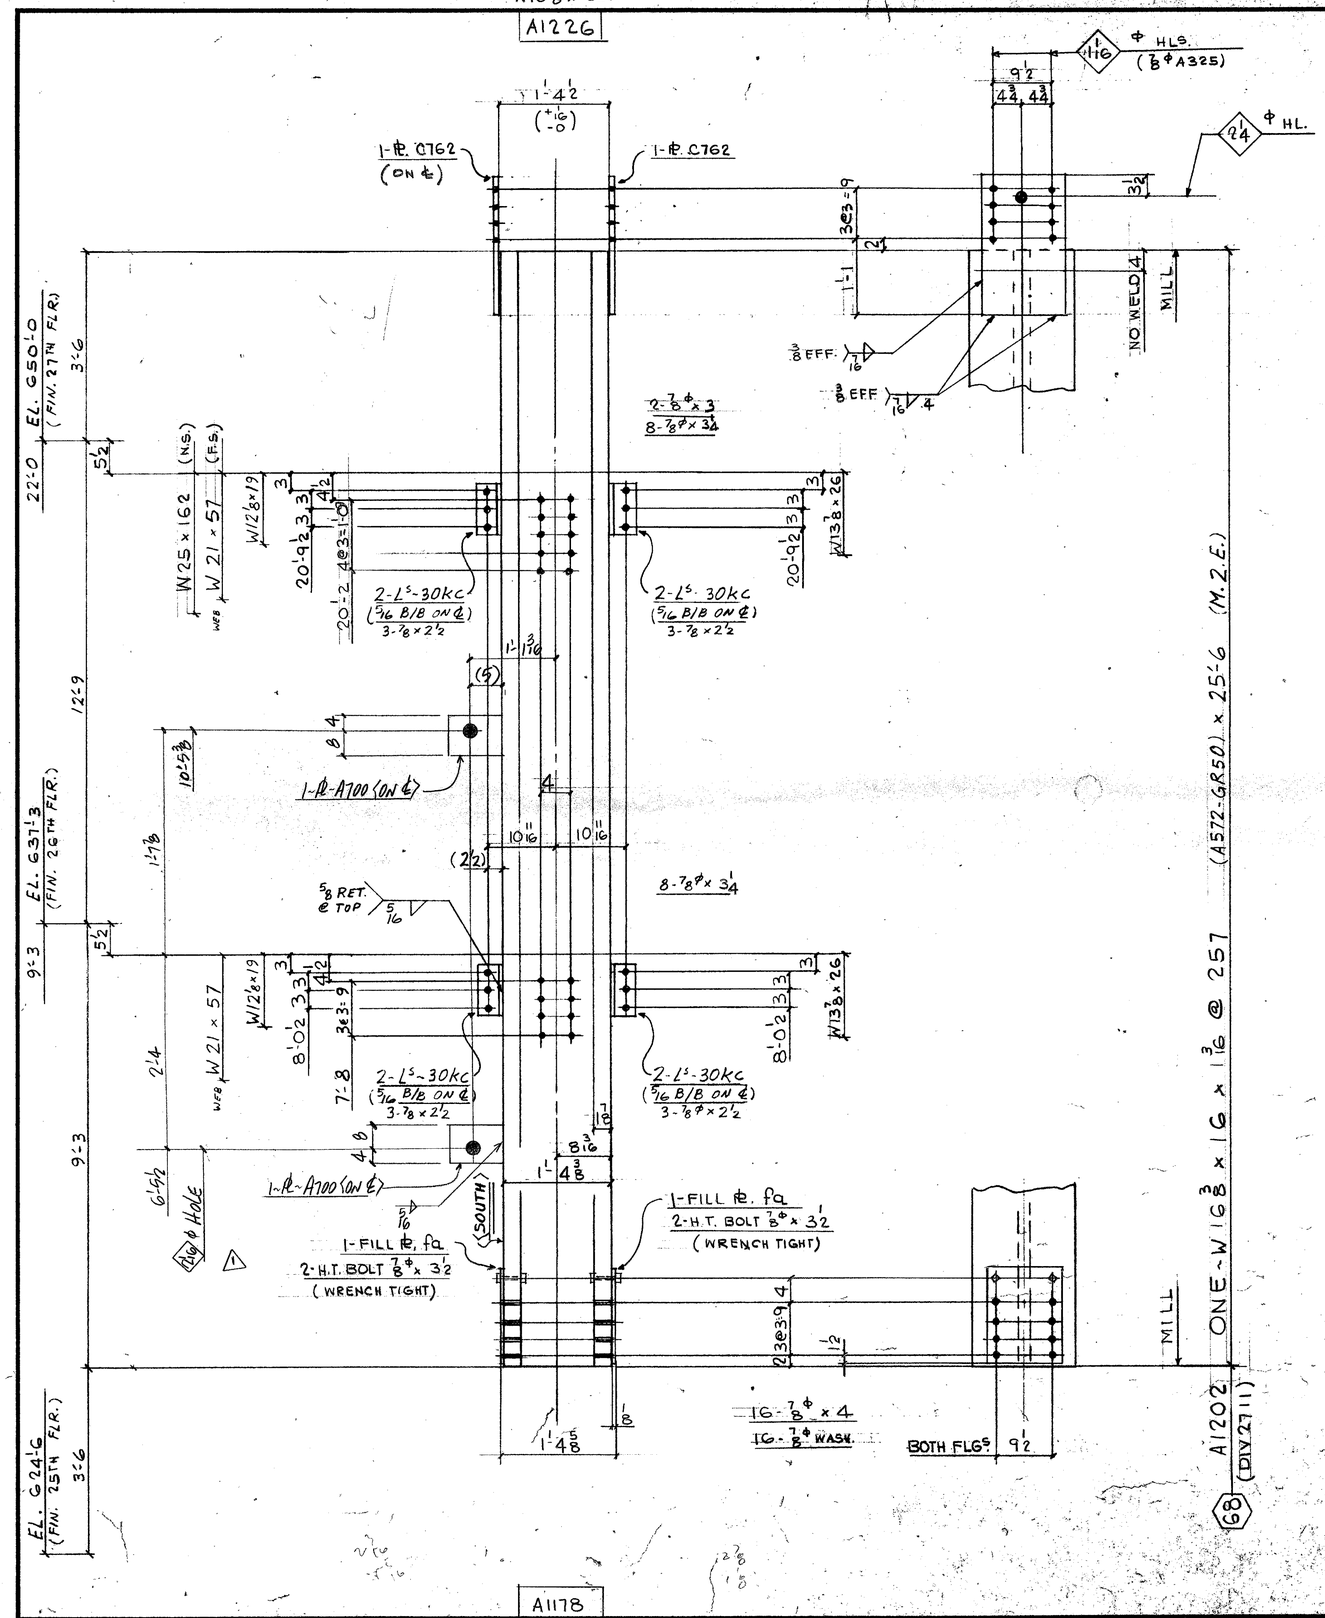

A1178

W16 3/4 x 283

FIELD BOLTS:

12 - 7/8Φ (A325F) x 2 1/2
2 - x 3
16 - x 3 1/4
16 - x 4
16 - 7/8Φ (A325) WASH.

DIM'S SHOWN IN BRACKETS ARE BASED ON ACCURATE COL SIZES.

SHOP SCRIBE VISIBLE C/L ON BOTH FLGS & B/S WEB TOP & BOTT.

MAT'L G40.21-44W U/N
E70 SERIES ELECTRODES
REF. DWG. E26/27
E118, 901

BILL OF MATERIAL

LINE	CCOSDTE	COMMX - SHIP DIVN.	PIECE MARKS MAIN MAT'L.	PIECE MARKS DETAIL MAT'L.	NO. OF PIECES	MATERIAL DESCRIPTION PL	WIDTH Inch	WIDTH 16th	X PLATE ONLY	THK. In.	THK. 16th	GRADE CODE	DSOR	FINISHED LENGTH Feet	FINISHED LENGTH In.	FINISHED LENGTH 16th	PAGE	LINE	REMARKS
01					FOOT														
02																			
03				30kc	8	PL	4	4	x 3 x 3/8			44W		0	8	8			
04																			
05																			
06				C762	2	PL	12	8	x		0	8	44W		2	0	0		
07				FA	2	PL	12	8	x		0	2	L		1	4	0		
08	X			A700	1	PL	9	0	x		1	0	44W		1	0	0		
09					4	HT BOLT 7/8 x 3 1/2							325						
10																			
11					1	IF 5/16									6	0	0		
12					1	IF 7/16									4	0	0		
13																			
14																			
15	2711	A1202			1		W14 x 257					A572GR50		25	6	0	30	21	M.2.E.
16																			
17																			
26			TOTAL		20							TOTAL		38					1-OF-1

01																			
02																			
26			TOTAL									TOTAL							

△1 ADD L4 A700 ADDED

R E V.	△ 1 DATE July 19/85 BY GD	SPEC. AS NOTED	FRANKEL STEEL LIMITED		
	2 DATE BY	HOLES 15/16 Ø U/N	220 ATTWELL DRIVE, UNIT 1, REXDALE, ONTARIO M9W 5B7		
	3 DATE BY	FINISH NONE			
MADE 27 EC	DATE JUNE 85	SQUAD FR	PROJECT: 7 WORLD TRADE CENTER	CONTRACT	DWG. NO.
CHK'D. 28 ES	DATE 10-7-85		DETAIL: COL. GRID NO. 68 (14TH TIER)	84-152	1202

July 25/85