
W17 7/8 x 370

A1243

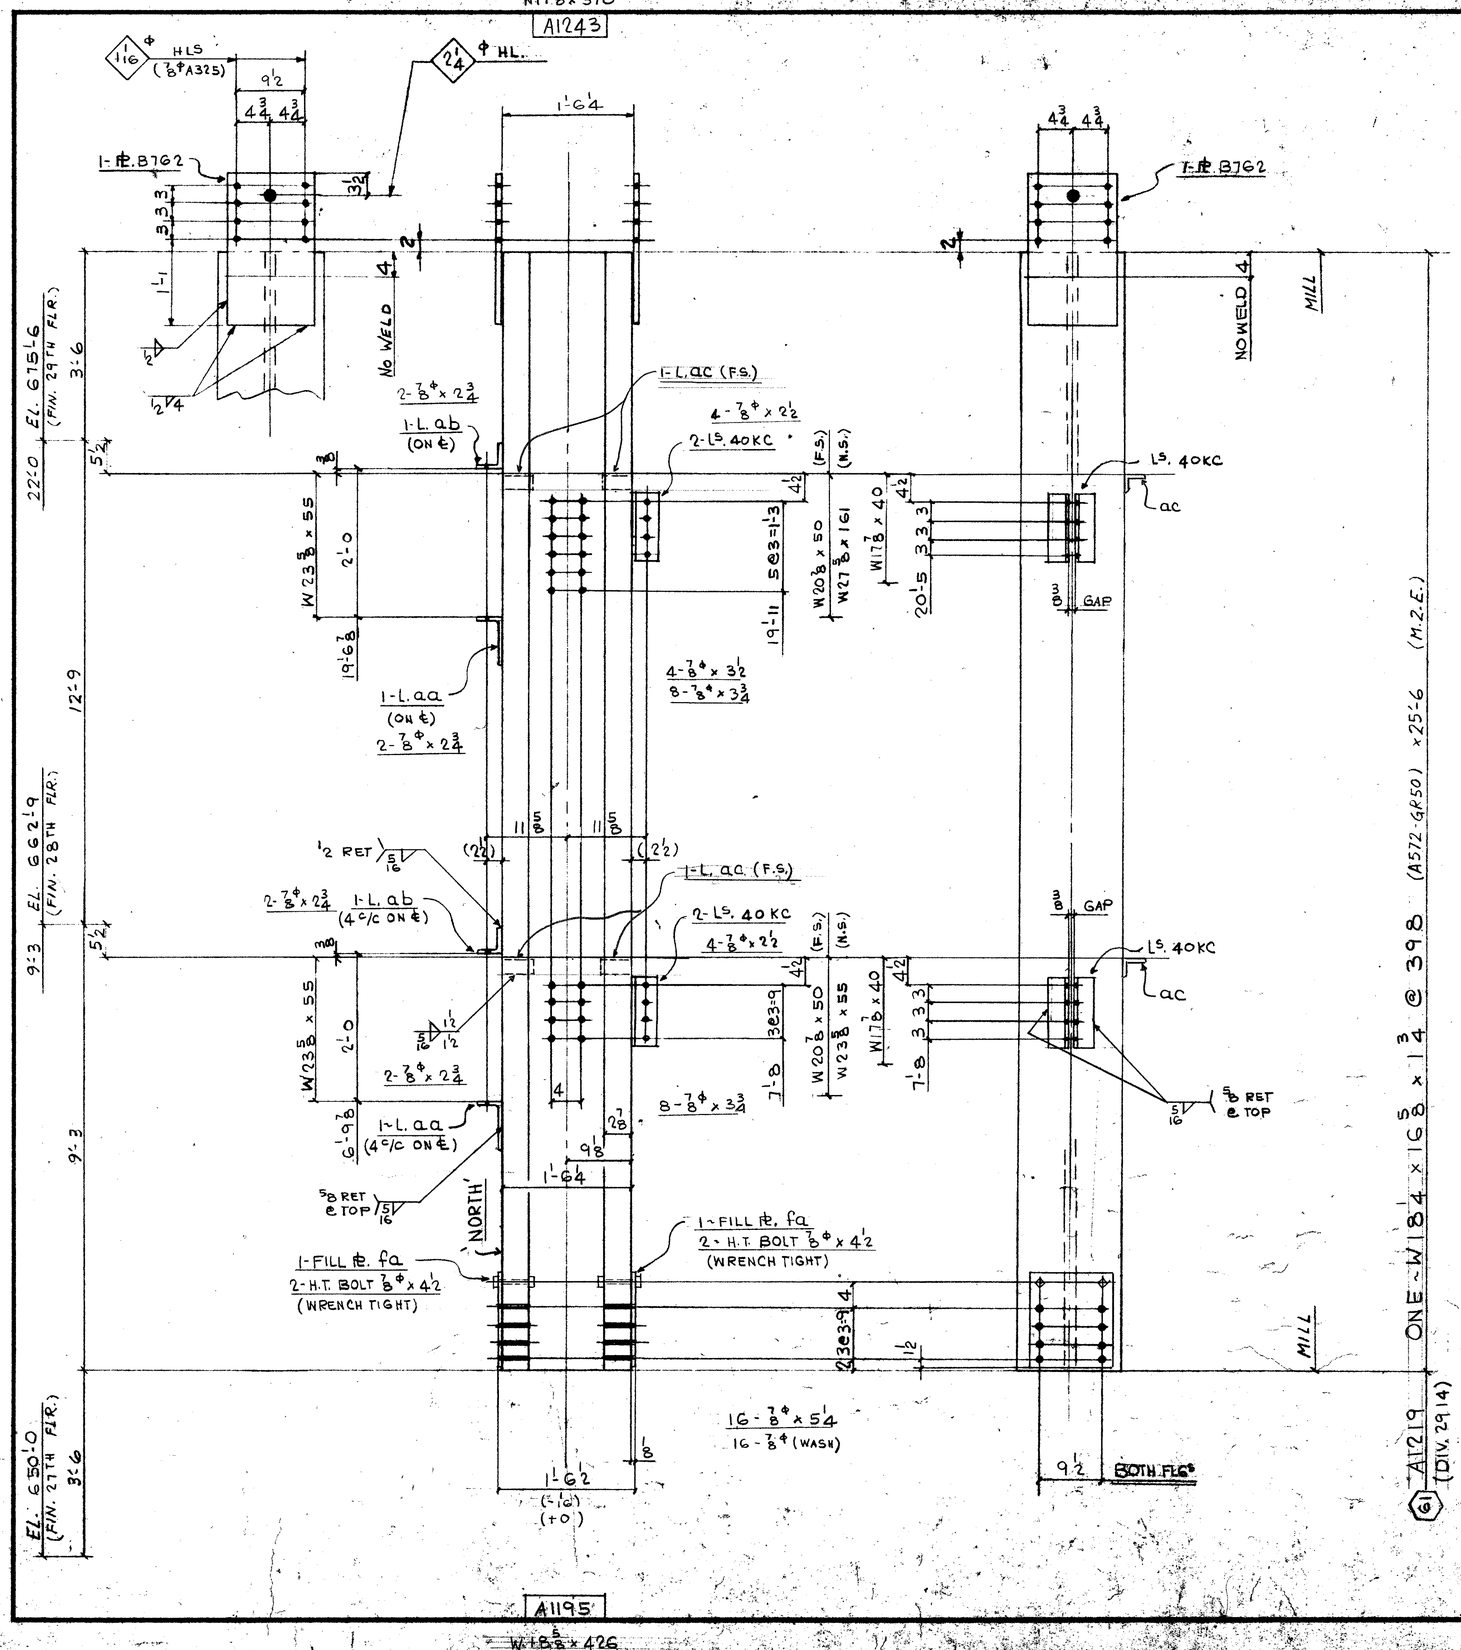

A1195

W18 5/8 x 426

FIELD BOLTS:

8 - 7/8ϕ (A325F) x 2½
8 - x 2¾
4 - x 3½
16 - x 3¾
16 - x 5¼
16 - 7/8ϕ (A325) WASH.

DIM'S SHOWN IN BRACKETS ARE BASED ON ACCURATE COL SIZES.

SHOP SCRIBE VISIBLE C/L ON BOTH FLGS & B/S WEB TOP & BOTT.

MAT'L G40.21-44W U/N
E70 SERIES ELECTRODES
REF. DWG. E28/29, E118
901, 9157

BILL OF MATERIAL

LINE	COOSTE	COMMK SHIP DIVN.	PIECE MARKS MAIN MAT'L.	PIECE MARKS DETAIL MAT'L	NO OF PIECES	PL	MATERIAL DESCRIPTION WIDTH Inch 16th	MATERIAL DESCRIPTION X PLATE ONLY THK In. 16th	GRADE CODE	DSOR	FINISHED LENGTH Feet	FINISHED LENGTH In. 16th	PAGE	LINE	REMARKS
01				F001											
02															
03			40KC		4		L4 x 3 x 3/8		44W		0	11 8			
04			AA		2		L8 x 4 x 3/4				0	8 0			
05			AB		2		L4 x 4 x 3/8				0	7 8			
06			AC		4		L3 x 3 x 3/8				0	3 0			PLAIN
07															
08			B1G2		2	PI	12 8 x	010	44W		2	0 0			
09			FA		2	⊥	12 8 x	02	⊥		1	4 0			
10															
11					4		HT BOLT 7/8 x 4 1/2		325						
12															
13					J		I.F 5/16				8	0 0			
14					J		I.F 1/2				4	0 0			
15															
16															
17															
18			2914 A1219		1		W 14 x 398		A572GR50		25	6 0	9	1 3	M.2.E.
19															
20															
21															
22															
23															
24															
25															
26			TOTAL		24		TOTAL		40						1-OF-1
01															
02															
26			TOTAL				TOTAL								

REV	DATE	BY
1	DATE	BY
2	DATE	BY
3	DATE	BY

SPEC. AS NOTED
HOLES 15/16ϕ 4/N
FINISH NONE

FRANKEL STEEL LIMITED
220 ATTWELL DRIVE, UNIT 1, REXDALE, ONTARIO M9W 5B2

July 19/85

MADE 27	EC	DATE JUL 85	SQUAD FR
CHK'D 28	ES	DATE 15-7-85	

PROJECT: 7 WORLD TRADE CENTER
CONTRACT 84-152
DWG. No. 1219
DETAIL: COLUMN (61) (15TH TIER)