
W17.2 x 342

A1254

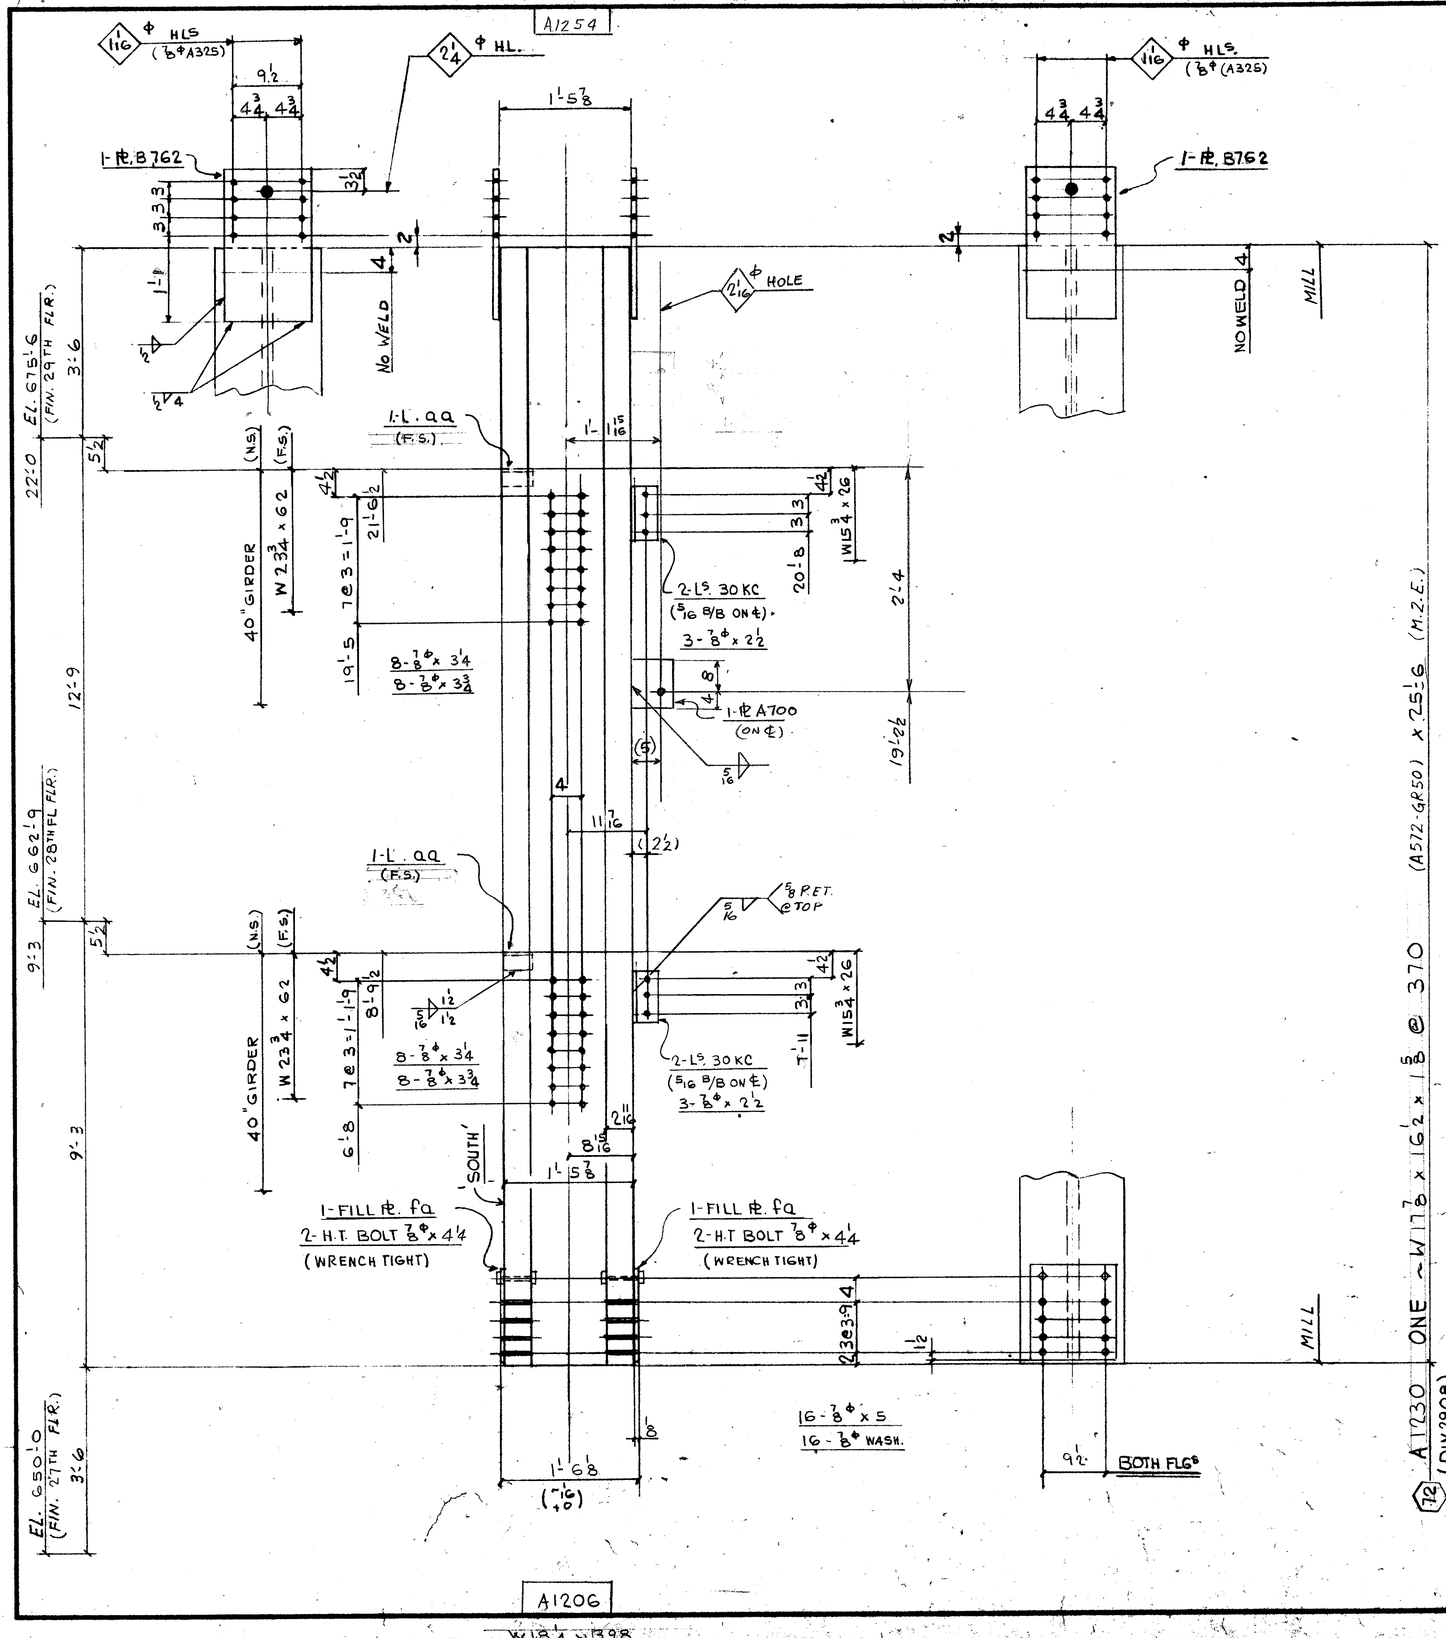

A1206

W18 x 398

FIELD BOLTS

6 ~ 7/8Φ (A325-F) x 2 1/2
16 ~ x 3 1/4
16 ~ x 3 3/4
16 ~ x 5
16 - 7/8Φ (A325) WASH.

DIMS SHOWN IN BRACKETS ARE BASED ON ACCURATE COL SIZES.

SHOP SCRIBE VISIBLE C/L ON BOTH FLGS & B/S WEB TOP & BOTT

MAT'L G40.21-44W U/N
E70 SERIES ELECTRODES
REF. DWG. E 28/29, E118
901

BILL OF MATERIAL

LINE	C C O S O E	COMMX SHIP DIVN.	PIECE MARKS MAIN MAT'L.	PIECE MARKS DETAIL MAT'L	NO. OF PIECES	MATERIAL DESCRIPTION WIDTH	PL	X PLATE ONLY THK	In. 16th	GRADE CODE	D S O R	FINISHED LENGTH Feet	In. 16th	PAGE	LINE	REMARKS
01				F001												
02																
03				30KC	4	L 4 x 3 x 3/8				44W		0	8	8		
04				A1	2	L 3 x 3 x 3/8				⊥		0	3	9		PLAIN
05																
06				B762	2	PL 128 x			010	44W		2	0	0		
07				FA	2	⊥ 128 x			02	⊥		1	4	0		
08	x		A700	1-PL 9 x 1 x 1'-0						⊥						
09					4	HT BOLT 7/8 x 4 1/4				325						
10																
11																
12					1	I.F. 5/16						4	0	0		
13					1	I.F. 1/2						4	0	0		
14																
15																
16																
17			2908 A1230		1	W14 x 370				A572GR50		25	6	0	9	M.E.E.
18																
19																
20																
21																
22																
23																
24																
25																
26			TOTAL	18		TOTAL			36					1-OF-1		

LINE																
01																
02																
26			TOTAL			TOTAL										

Aug 2/85

REV.					
1	DATE	BY	SPEC. AS NOTED	FRANKEL STEEL LIMITED	
2	DATE	BY	HOLES 15/16Φ U/N	220 ATTWELL DRIVE, UNIT 1, REXDALE, ONTARIO M9W 5Z2	
3	DATE	BY	FINISH NONE		
MADE 27	EC	DATE JUNE/85	SQUAD FR	PROJECT: 7 WORLD TRADE CENTER	CONTRACT 84-152
CHK'D 28	ES	DATE 29-7-85		DETAIL: COLUMN 72 15TH TIER	DWG. NO. 1230