
W17 76 x 370

A1258

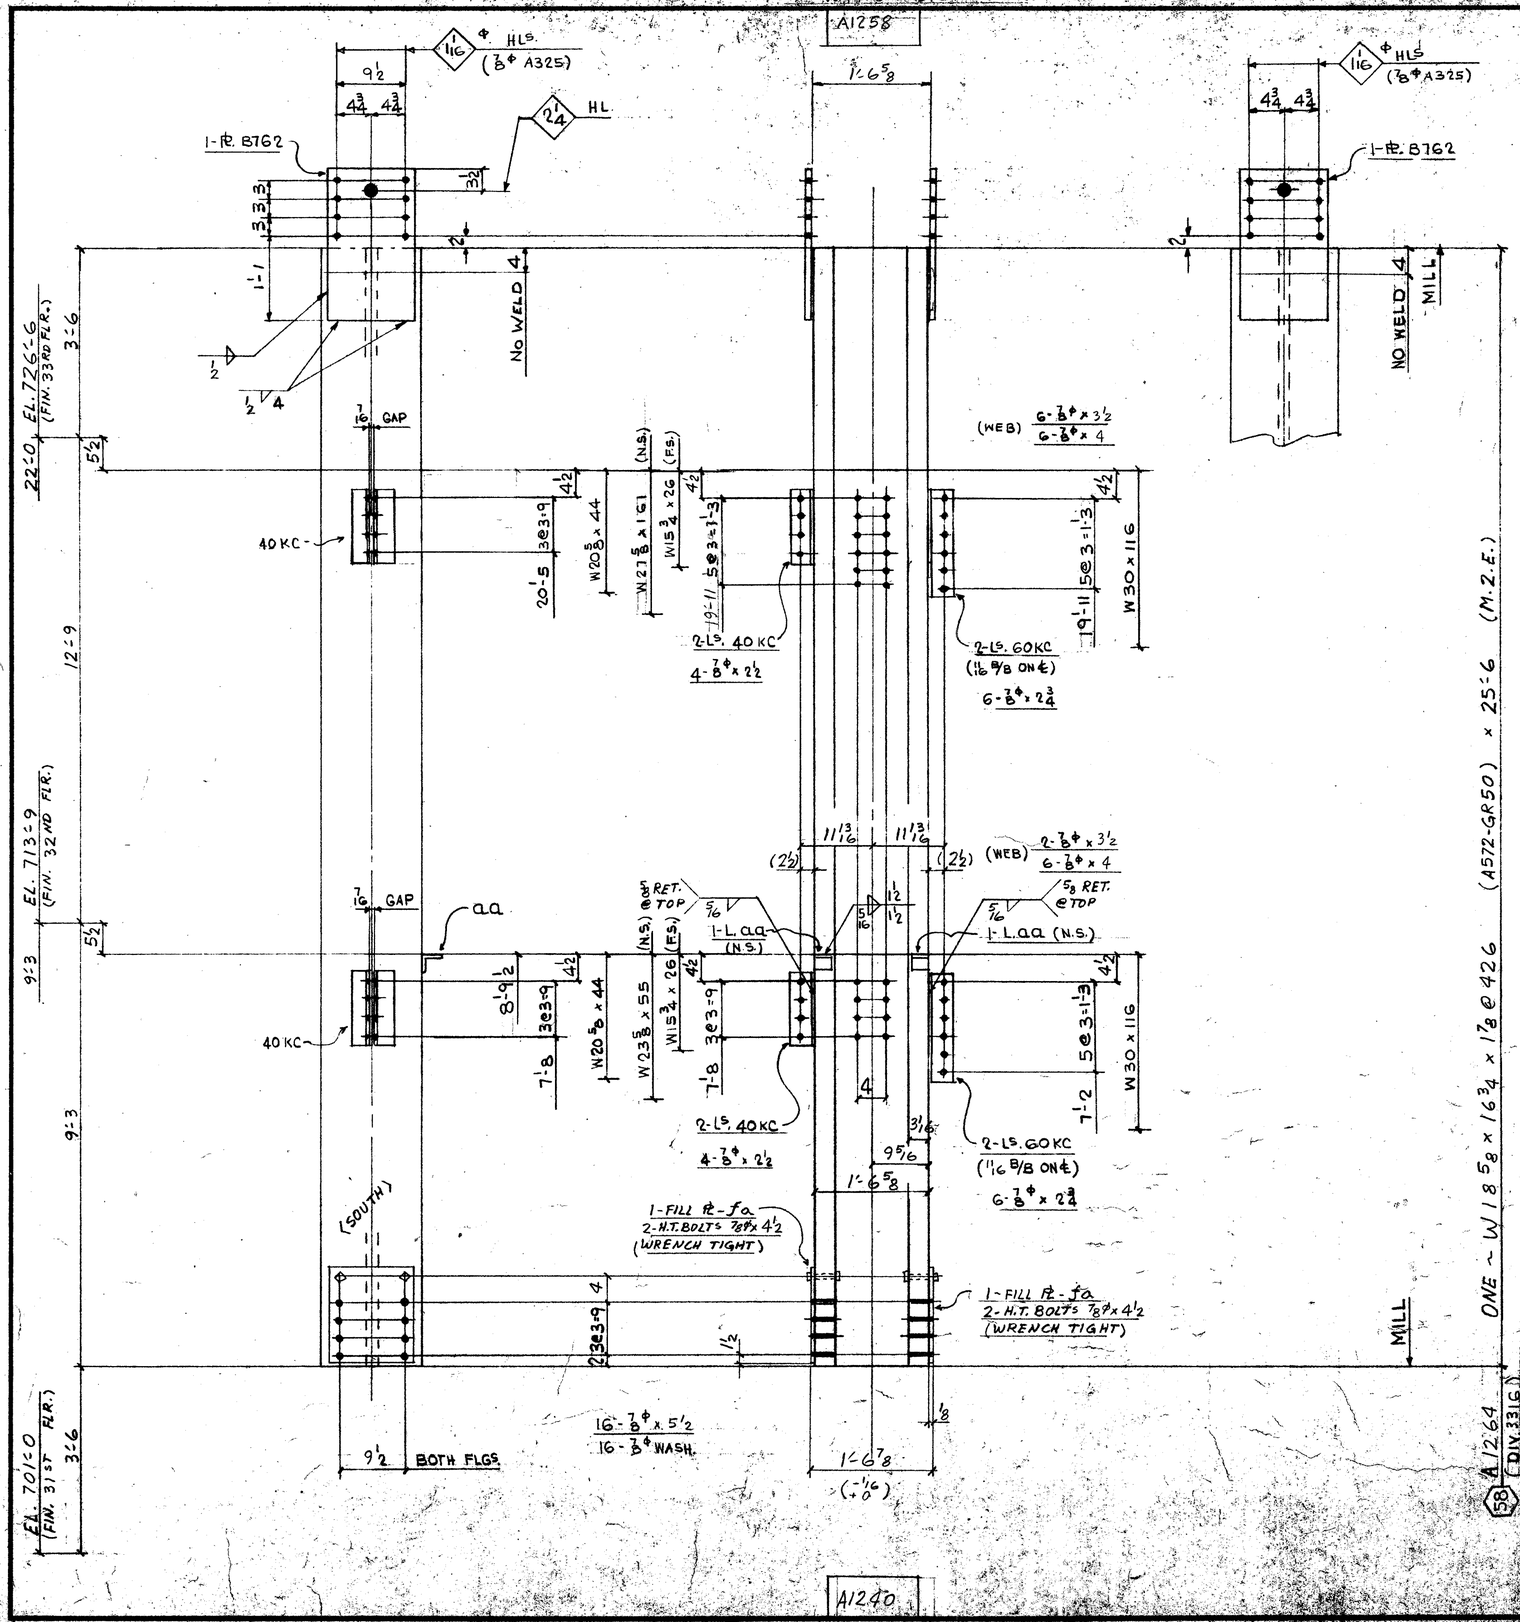

FIELD BOLTS:

8 - 7/8Φ (A325F) x 2½
12 - x 2¾
8 - x 3½
12 - x 4
16 - x 5½
16 - 7/8Φ (A325) WASH.

DIM'S SHOWN IN BRACKETS ARE BASED ON ACCURATE COL SIZES.

SHOP SCRIBE VISIBLE C/L ON BOTH FLGS & B/S WEB TOP & BOTT.

MAT'L G40·21 - 44W U/N
E70 SERIES ELECTRODES
REF. DWG.S E32/33
E118,901

BILL OF MATERIAL

LINE	CCOSTE	COMMX SHIP DIVN.	PIECE MARKS MAIN MAT'L.	PIECE MARKS DETAIL MAT'L.	NO. OF PIECES	MATERIAL DESCRIPTION PL	WIDTH Inch	16th	X PLATE ONLY	THK. In.	16th	GRADE CODE	DSDR	FINISHED LENGTH Feet	In.	16th	PAGE	LINE	REMARKS
01				F001															
02																			
03				40KC	4	L	4	×	3	×	3/8		44W		11	8			
04				60KC	4									1	5	8			
05				AA	2	L	3	×	3	×	3/8			0	3	0			PLAIN
06																			
07				B762	2	PL	12	B	×			010	44W	2	0	0			
08				FA	2	L	12	8	×			02	L	1	4	0			
09																			
10					4	HT BOLT 7/8 x 4 1/2						325							
11						F	5/16							10	0	0			
12						F	1/2							4	0	0			
13																			
14																			
15	3316	A1264			1	W14 x 426						A572GR50		25	6	0	90	17	M.2.E.
16																			
17																			
26			TOTAL		22				TOTAL					43					1-OF-1

LINE	CCOSTE	COMMX SHIP DIVN.	PIECE MARKS MAIN MAT'L.	PIECE MARKS DETAIL MAT'L.	NO. OF PIECES	MATERIAL DESCRIPTION	GRADE CODE	DSDR	FINISHED LENGTH	PAGE	LINE	REMARKS
01												
02												
03												
08												
09												
26			TOTAL				TOTAL					

Aug 28/85

REVISIONS	1 DATE	BY	SPEC. AS NOTED	FRANKEL STEEL LIMITED	
	2 DATE	BY	HOLES 13/16 ø U/N	220 ATTWELL DRIVE, UNIT 1, REXDALE, ONTARIO M9W 5Z5	
	3 DATE	BY	FINISH NONE		
MADE 27 SF	DATE JULY 18/85	SQUAD FR	PROJECT 7 WORLD TRADE CENTER	CONTRACT 84-152	DWG. NO. 1264
CHK'D 28 ES	DATE 27-8-85		DETAIL COLUMN 58 17TH TIER		