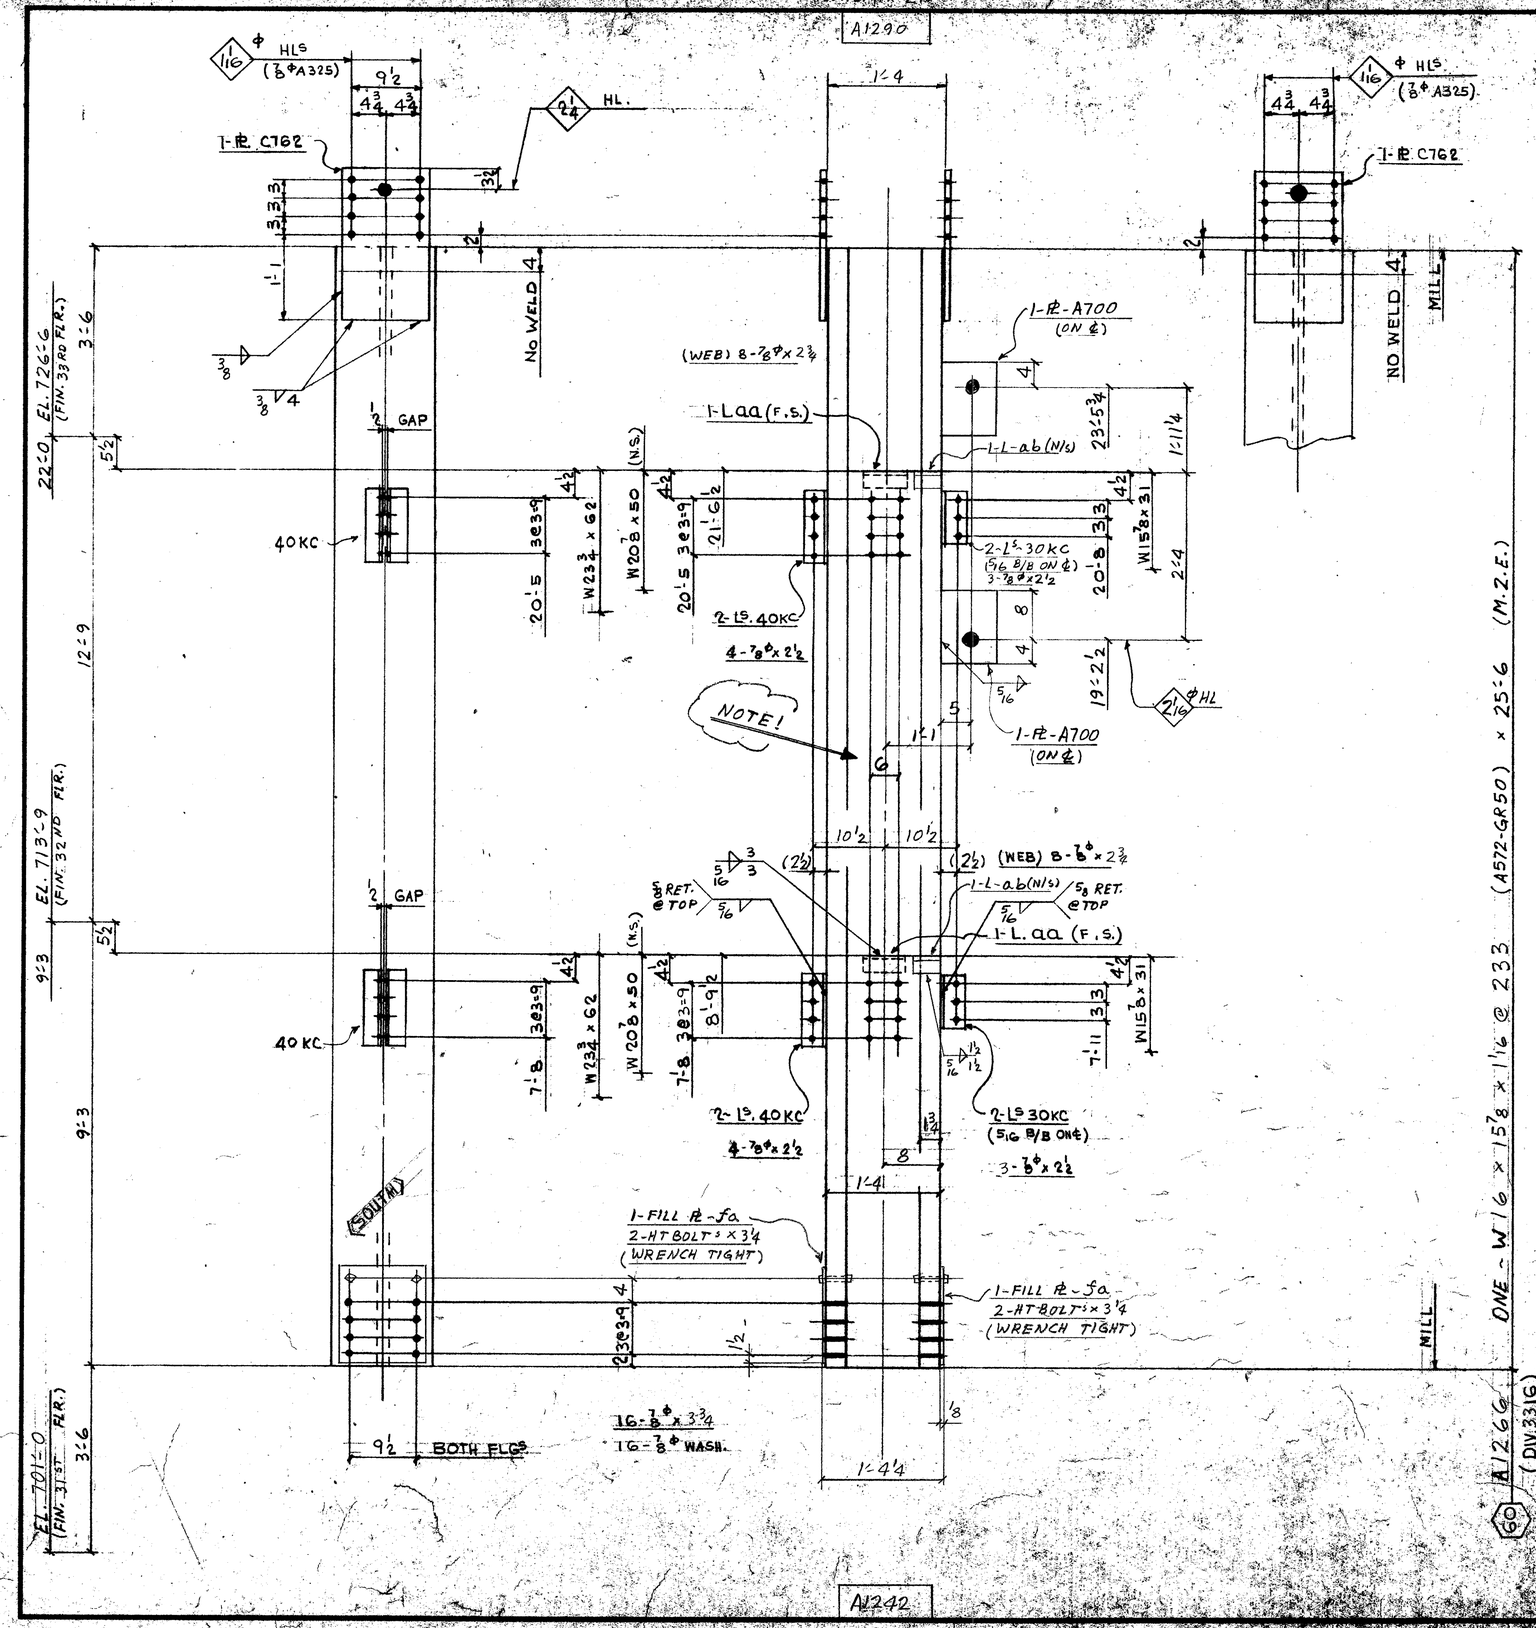


FIELD BOLTS:

14 - ⅞Φ(A325F) x 2½
16 - x 2¾
16 - x 3¾

16 - ⅞Φ(A325) WASH.

DIM'S SHOWN IN BRACKETS ARE BASED ON ACCURATE COL SIZES.

SHOP SCRIBE VISIBLE C/L ON BOTH FLGS & B/S WEB TOP & BOTT.

MAT'L G40.21-44W U/N
E70 SERIES ELECTRODES
REF. DWG.S E32/33
E118, 901, E50

BILL OF MATERIAL

LINE	CC OO SO TE	COMM'X SHIP DIVN.	PIECE MARKS MAIN MAT'L.	PIECE MARKS DETAIL MAT'L.	NO. OF PIECES	MATERIAL DESCRIPTION PL	WIDTH Inch	WIDTH 16th	X PLATE ONLY	THK. In.	THK. 16th	GRADE CODE	DOOR	FINISHED LENGTH Feet	FINISHED LENGTH In.	FINISHED LENGTH 16th	PAGE	LINE	REMARKS
01					F001														
02																			
03				30KC	4	L	4	×	3	×	3/8			44W		0	8	8	
04				40KC	4									″		0	11	8	
05				AA	2	L	3	×	3	×	3/8			″		0	8	0	PLAIN
06				AB	2									″		0	3	0	L
07				C762	2	PI	12	8	X			08		44W		2	0	0	
08	X		A700	2-PL	9	×	1	×	1'-0										
09					4	HT BOLT 1 x 3 1/4						325							
10				FA	2	PI	12	8	X			02		44W		1	4	0	
11					1	L.F.	5/16									13	0	0	
12					1	L.F.	3/8									4	0	0	
13																			
14																			
15	3316	A1266			1				W14 x 233			A572GR50		25	6	0	9	20	M.2.E
16																			
17																			
26			TOTAL		24				TOTAL					45					1-OF-1
01																			
02																			
26			TOTAL						TOTAL										

REV.			
1	DATE	BY	
2	DATE	BY	
3	DATE	BY	

SPEC. AS NOTED
HOLES 15/16 Φ U/N
FINISH NONE

FRANKEL STEEL LIMITED
220 ATTWELL DRIVE, UNIT 1, REXDALE, ONTARIO M9W 5B2

MADE	DATE 19	SQUAD
27 SP	NOVEMBER/85	FR
CHK'D 28 ES	DATE 27-8-85	

PROJECT: 7 WORLD TRADE CENTER
DETAIL: COLUMN (60) 17TH TIER

CONTRACT 84152 | DWG NO. 1266