
W16 3/4 × 283

A1291

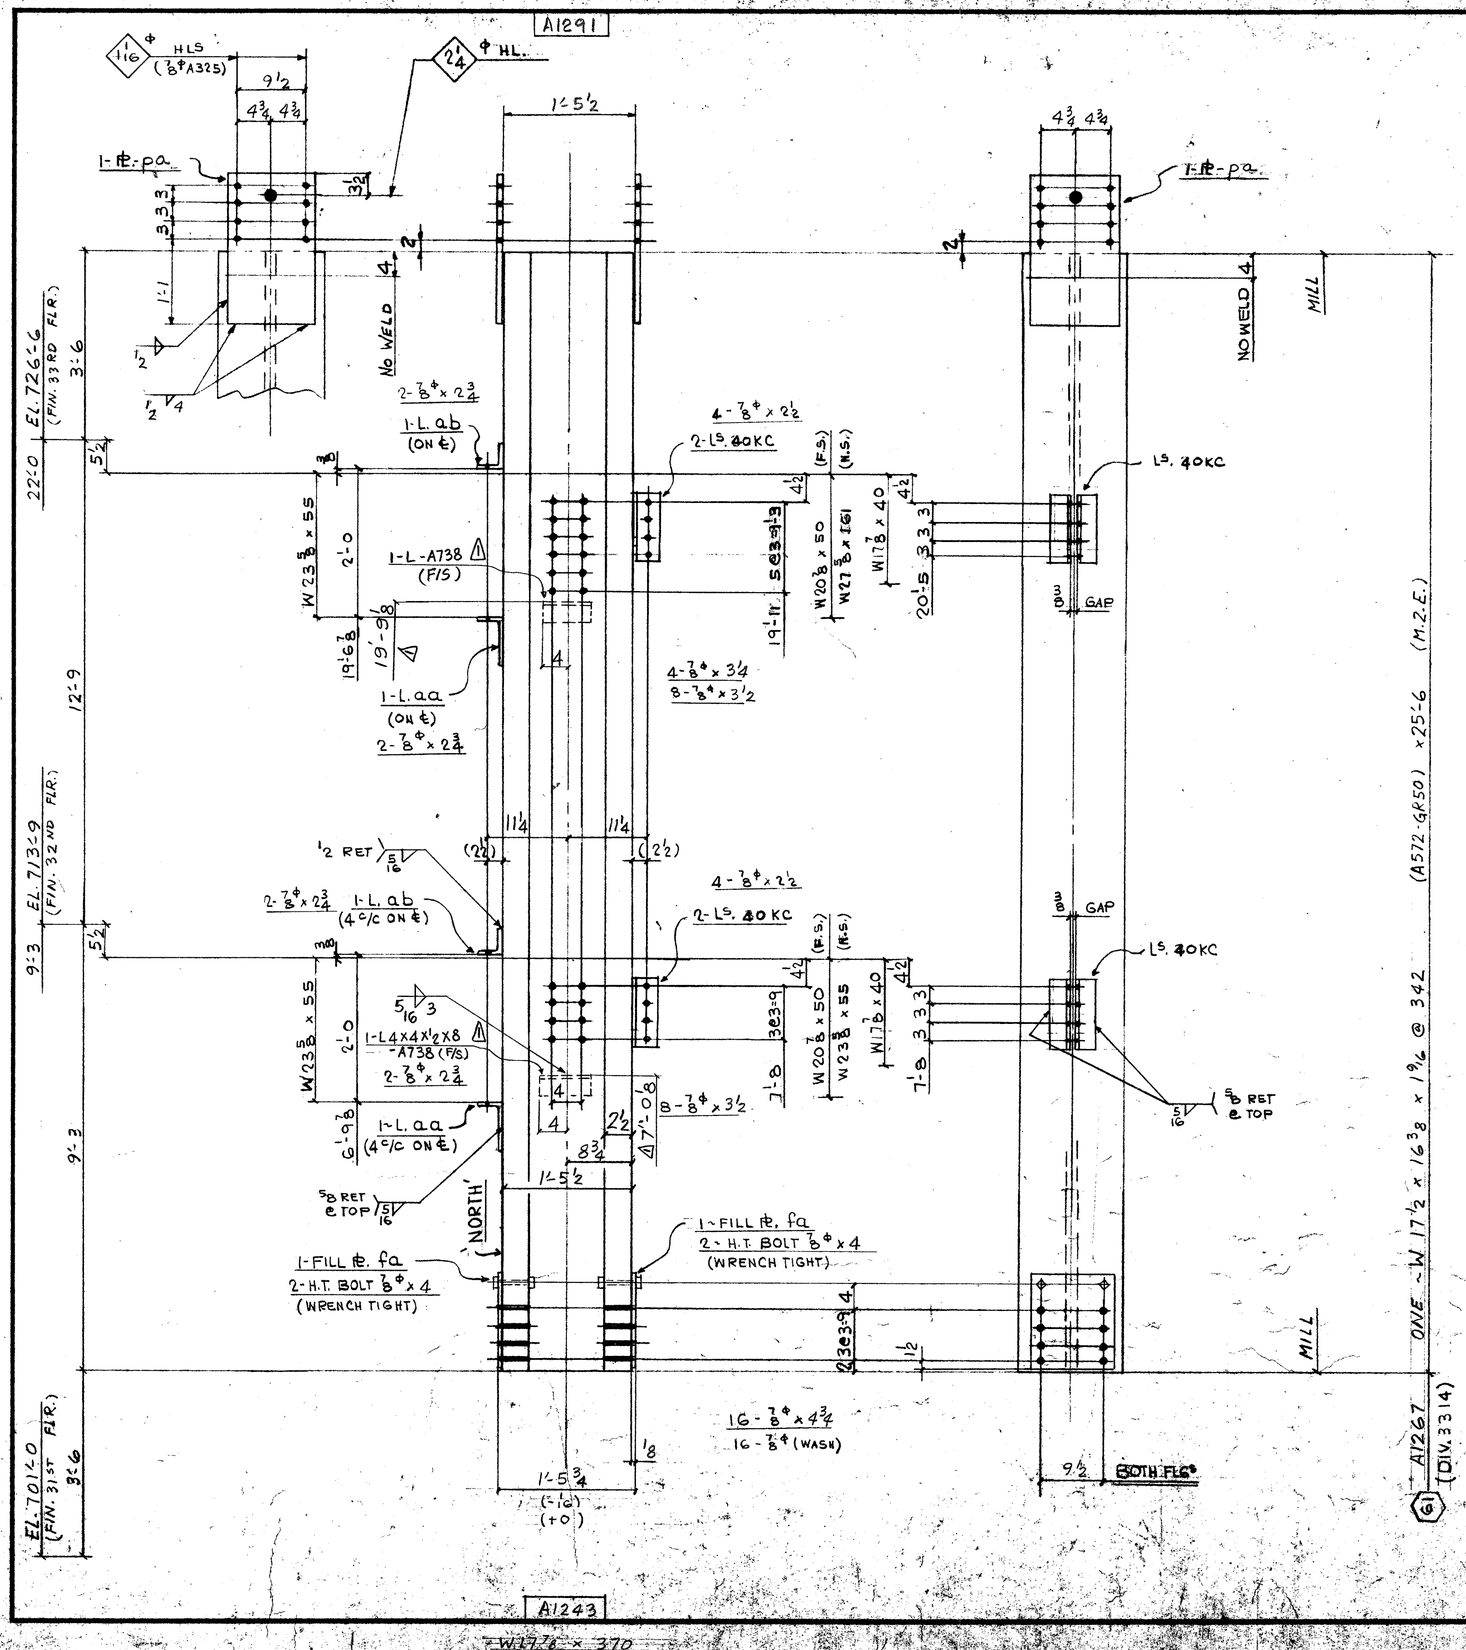

A1243

W17 1/2 × 370

FIELD BOLTS:

8 - 7/8ϕ (A325F) × 2 1/2
8 - × 2 3/4
4 - × 3 1/4
16 - × 3 1/2
16 - × 4 3/4
16 - 7/8ϕ (A325) WASH.

DIM'S SHOWN IN BRACKETS ARE BASED ON ACCURATE COL SIZES.

SHOP SCRIBE VISIBLE C/L ON BOTH FLGS & B/S WEB TOP & BOTT.

MAT'L G40.21-44W U/N
E70 SERIES ELECTRODES
REF. DWG. E32/33, E118 A
901, 9157

BILL OF MATERIAL

LINE	COOSDTE	COMMX SHIP DIVN.	PIECE MARKS MAIN MAT'L.	PIECE MARKS DETAIL MAT'L	NO OF PIECES	MATERIAL DESCRIPTION PL	WIDTH Inch	16th	X PLATE ONLY THK In.	16th	GRADE CODE	DOOR	FINISHED LENGTH Feet	In.	16th	PAGE	LINE	REMARKS
01			F001															
02																		
03				40KC	4	L4 × 3 × 3/8					44W		0	11	8			
04				AA	2	L8 × 4 × 3/4					⊥		0	8	0			
05				AB	2	L4 × 4 × 3/8					⊥		0	7	8			
06																		
07																		
08				PA	2	PL 12 ×			010		44W		2	0	0			
09				FA	2	⊥ 12 ×			02		⊥		1	4	0			
10																		
11					4	HT BOLT 7/8 × 4					325							
12																		
13					1	LF 5/16							0	0	0			
14					1	LF 3/8							0	4	0			
15																		
16																		
17																		
18	33	14	A1267		1	W 14 × 342					A572GR50		25	6	0	92	3	M.2.E.
19																		
20																		
21																		
22																		
23																		
24																		
25																		
26	TOTAL 20				TOTAL 40													1-0F-1
01																		
02																		
26	TOTAL				TOTAL													

ERECTION SEAT FOR BEAMS

R	DATE SEP 30 '85	BY HSS	SPEC. AS NOTED	
E	2 DATE	BY	HOLES 15/16ϕ U/N	
V	3 DATE	BY	FINISH NONE	

FRANKEL STEEL LIMITED
220 ATTWELL DRIVE, UNIT 1, REXDALE, ONTARIO M9W 5B2

MADE BY	SF	DATE 19/ OCT/ 85	SQUAD	PROJECT	7 WORLD TRADE CENTER	CONTRACT	DWG. NO.
CHK'D BY	ES	DATE 27-9-85	FR	DETAIL	COLUMN (G1) 17TH TIER	84-152	1267