

W18 5/8 x 426

A2806

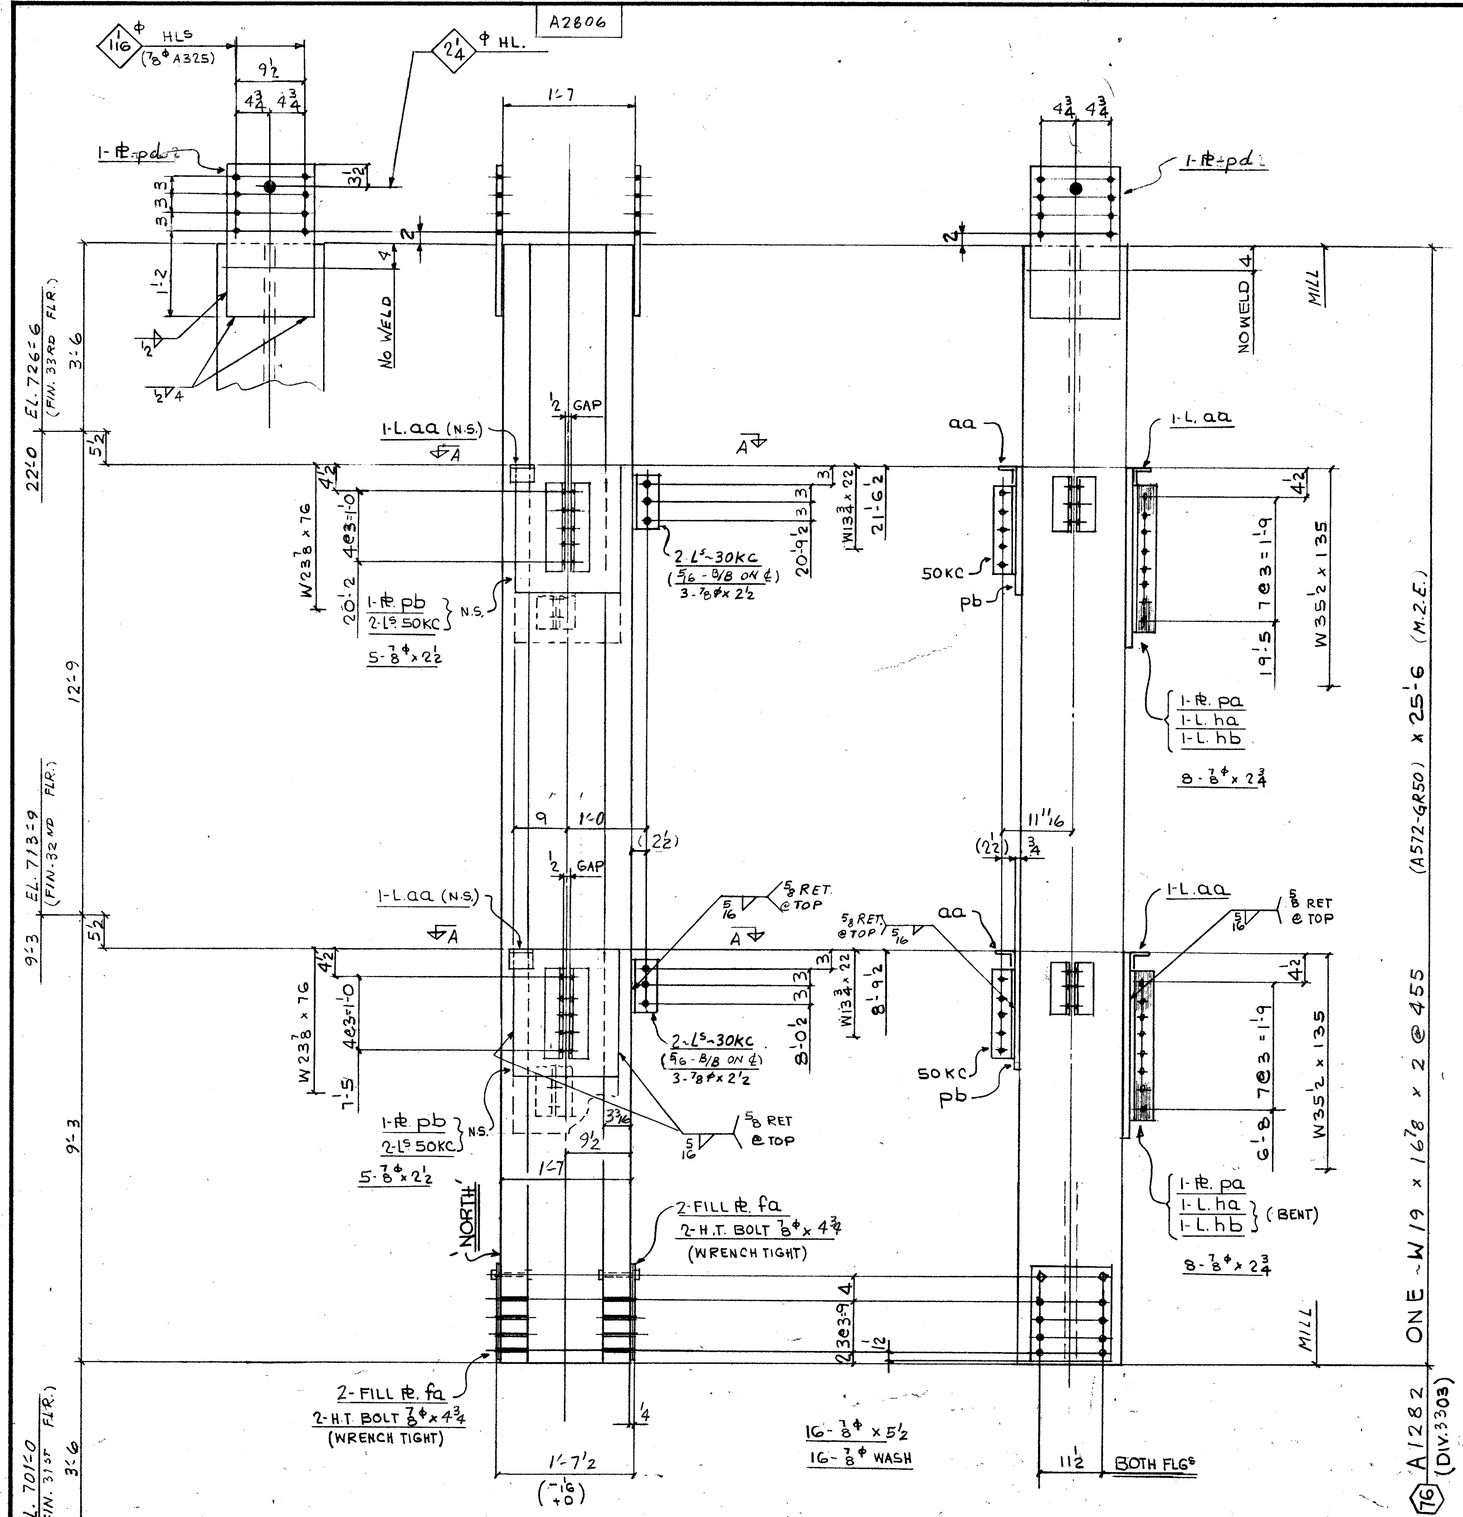

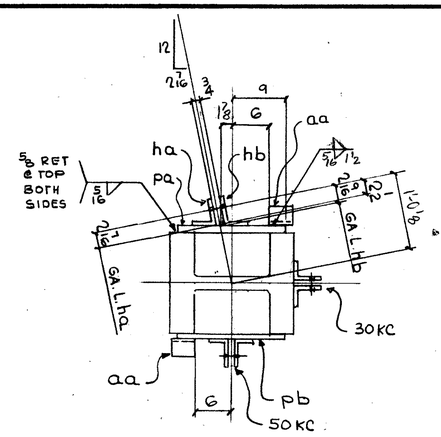

SECT. A-A

FIELD BOLTS:

16 - 7/8ϕ (A325F) x 2 1/2
16 - ⊥ x 2 3/4
16 - ⊥ x 5 1/2

16 - 7/8ϕ (A325) WASH.

DIM'S SHOWN IN BRACKETS ARE BASED ON ACCURATE COL SIZES.

SHOP SCRIBE VISIBLE C/L ON BOTH FLGS & B/S WEB TOP & BOTT.

MAT'L G40·21-44W U/N
E70 SERIES ELECTRODES
REF. DWG. E32/33 E11B
901, 9158

BILL OF MATERIAL

LINE	COD SDE	COMMX SHIP DIVN.	PIECE MARKS MAIN MAT'L.	PIECE MARKS DETAIL MAT'L.	NO. OF PIECES	MATERIAL DESCRIPTION PL	WIDTH Inch	16th	X PLATE ONLY	THK. In.	16th	GRADE CODE	DSR	FINISHED LENGTH Feet	In.	16th	PAGE	LINE	REMARKS
01			F001																
02																			
03				30KC	4	L4 x 3 x 3/8						44W		0	8	8			
04				50KC	4	⊥								1	2	8			
05				HA	2	L4 x 4 x 3/8								1	11	8			BENT.
06				HB	2	⊥								1	11	8			⊥
07				AA	4	L3 x 3 x 3/8								0	3	0			PLAIN
08																			
09																			
10				PD	2	PL	12	8	X		0 10	44W		2	1	0			
11				PA	2	PL	1	8	0	X	1 0			2	6	0			
12				PB	2	PL	1	8	0	X	0 12			1	9	0			
13				FA	4	PL	12	8	X		0 2			1	4	0			
14																			
15					4	HT BOLT 7/8 x 4 3/4						325							
16																			
17																			
18					1	IF 5/16									25	0			
19					1	IF 1/2									4	0			
20																			
21																			
22																			
23		3303	A1282		1	W14 x 455						A572GR50		25	6	0	9025	M2E	
24																			
25																			
26			TOTAL		34							TOTAL		63					1-OF-1

01																			
02																			
26			TOTAL									TOTAL							

Aug 5/85

REV.					
	1 DATE	BY	SPEC. AS NOTED	FRANKEL STEEL LIMITED	
	2 DATE	BY	HOLES 15/16ϕ U/N	220 ATTWELL DRIVE, UNIT 1, REXDALE, ONTARIO M9W 5Z7	
	3 DATE	BY	FINISH NONE		
MADE 27 SF	DATE 24/ JULY /85	SQUAD FR	PROJECT: 7 WORLD TRADE CENTER	CONTRACT 84-152	DWG. NO. 1282
CHK'D 28 ES	DATE 29-8-85		DETAIL: COLUMN (76) 17TH TIER		